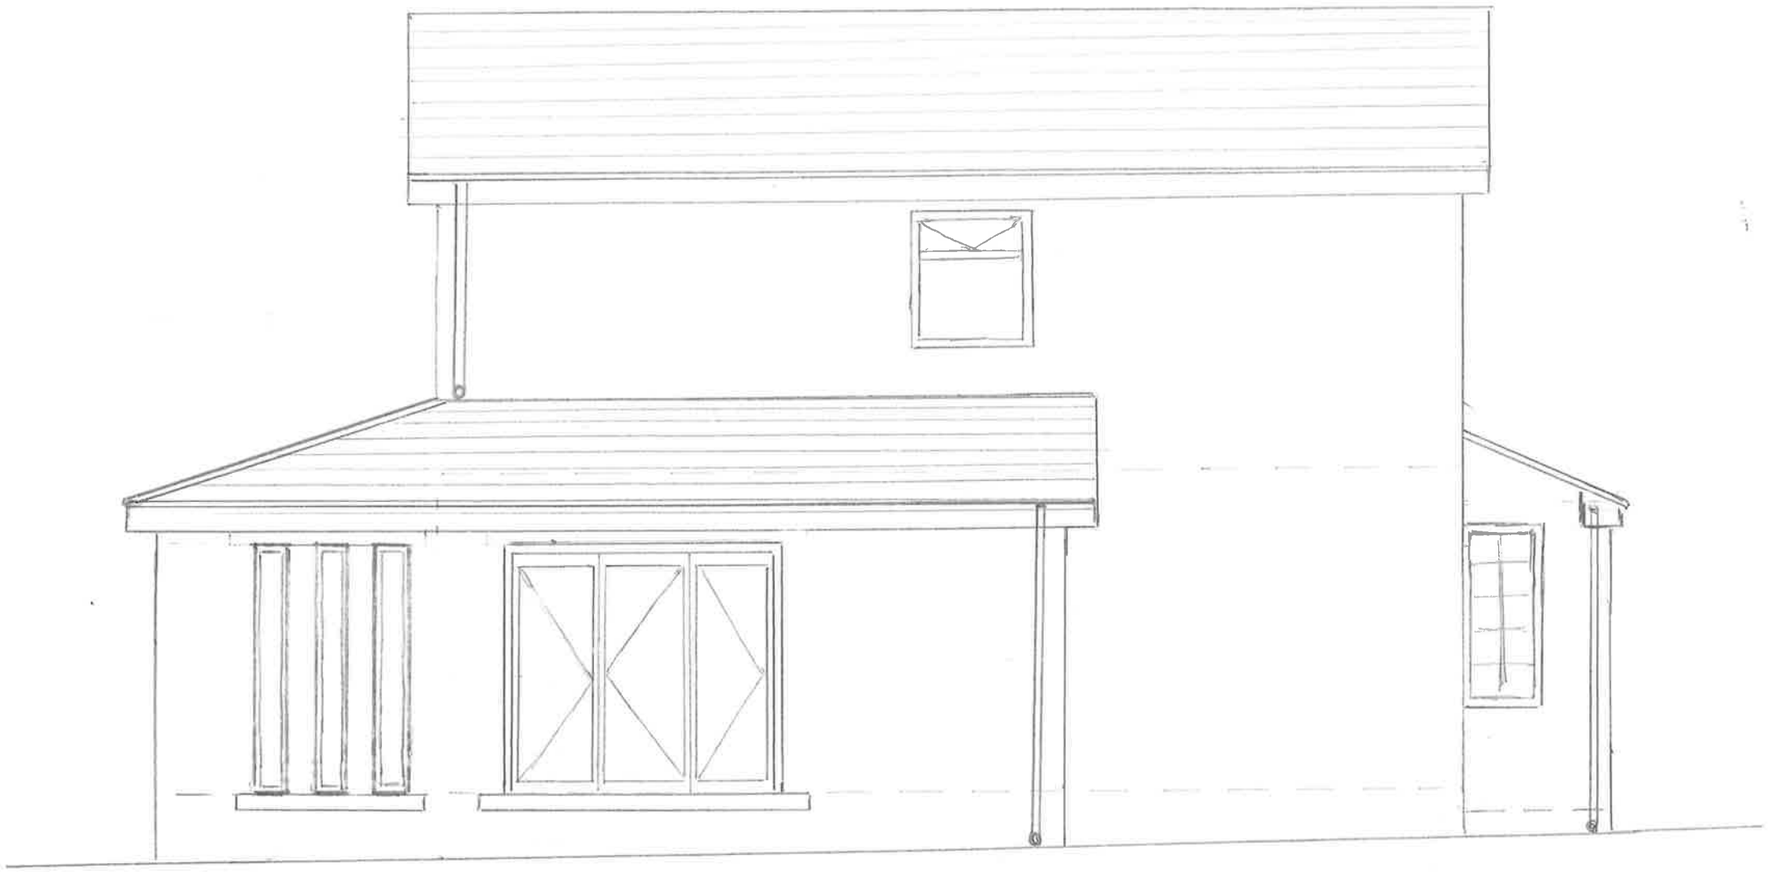

DRG NO 55/07

32 SOUTHLANDS DRIVE

PROPOSED WEST ELEVATION

(SIDE)

SCALE 1:50

MARCH 2016