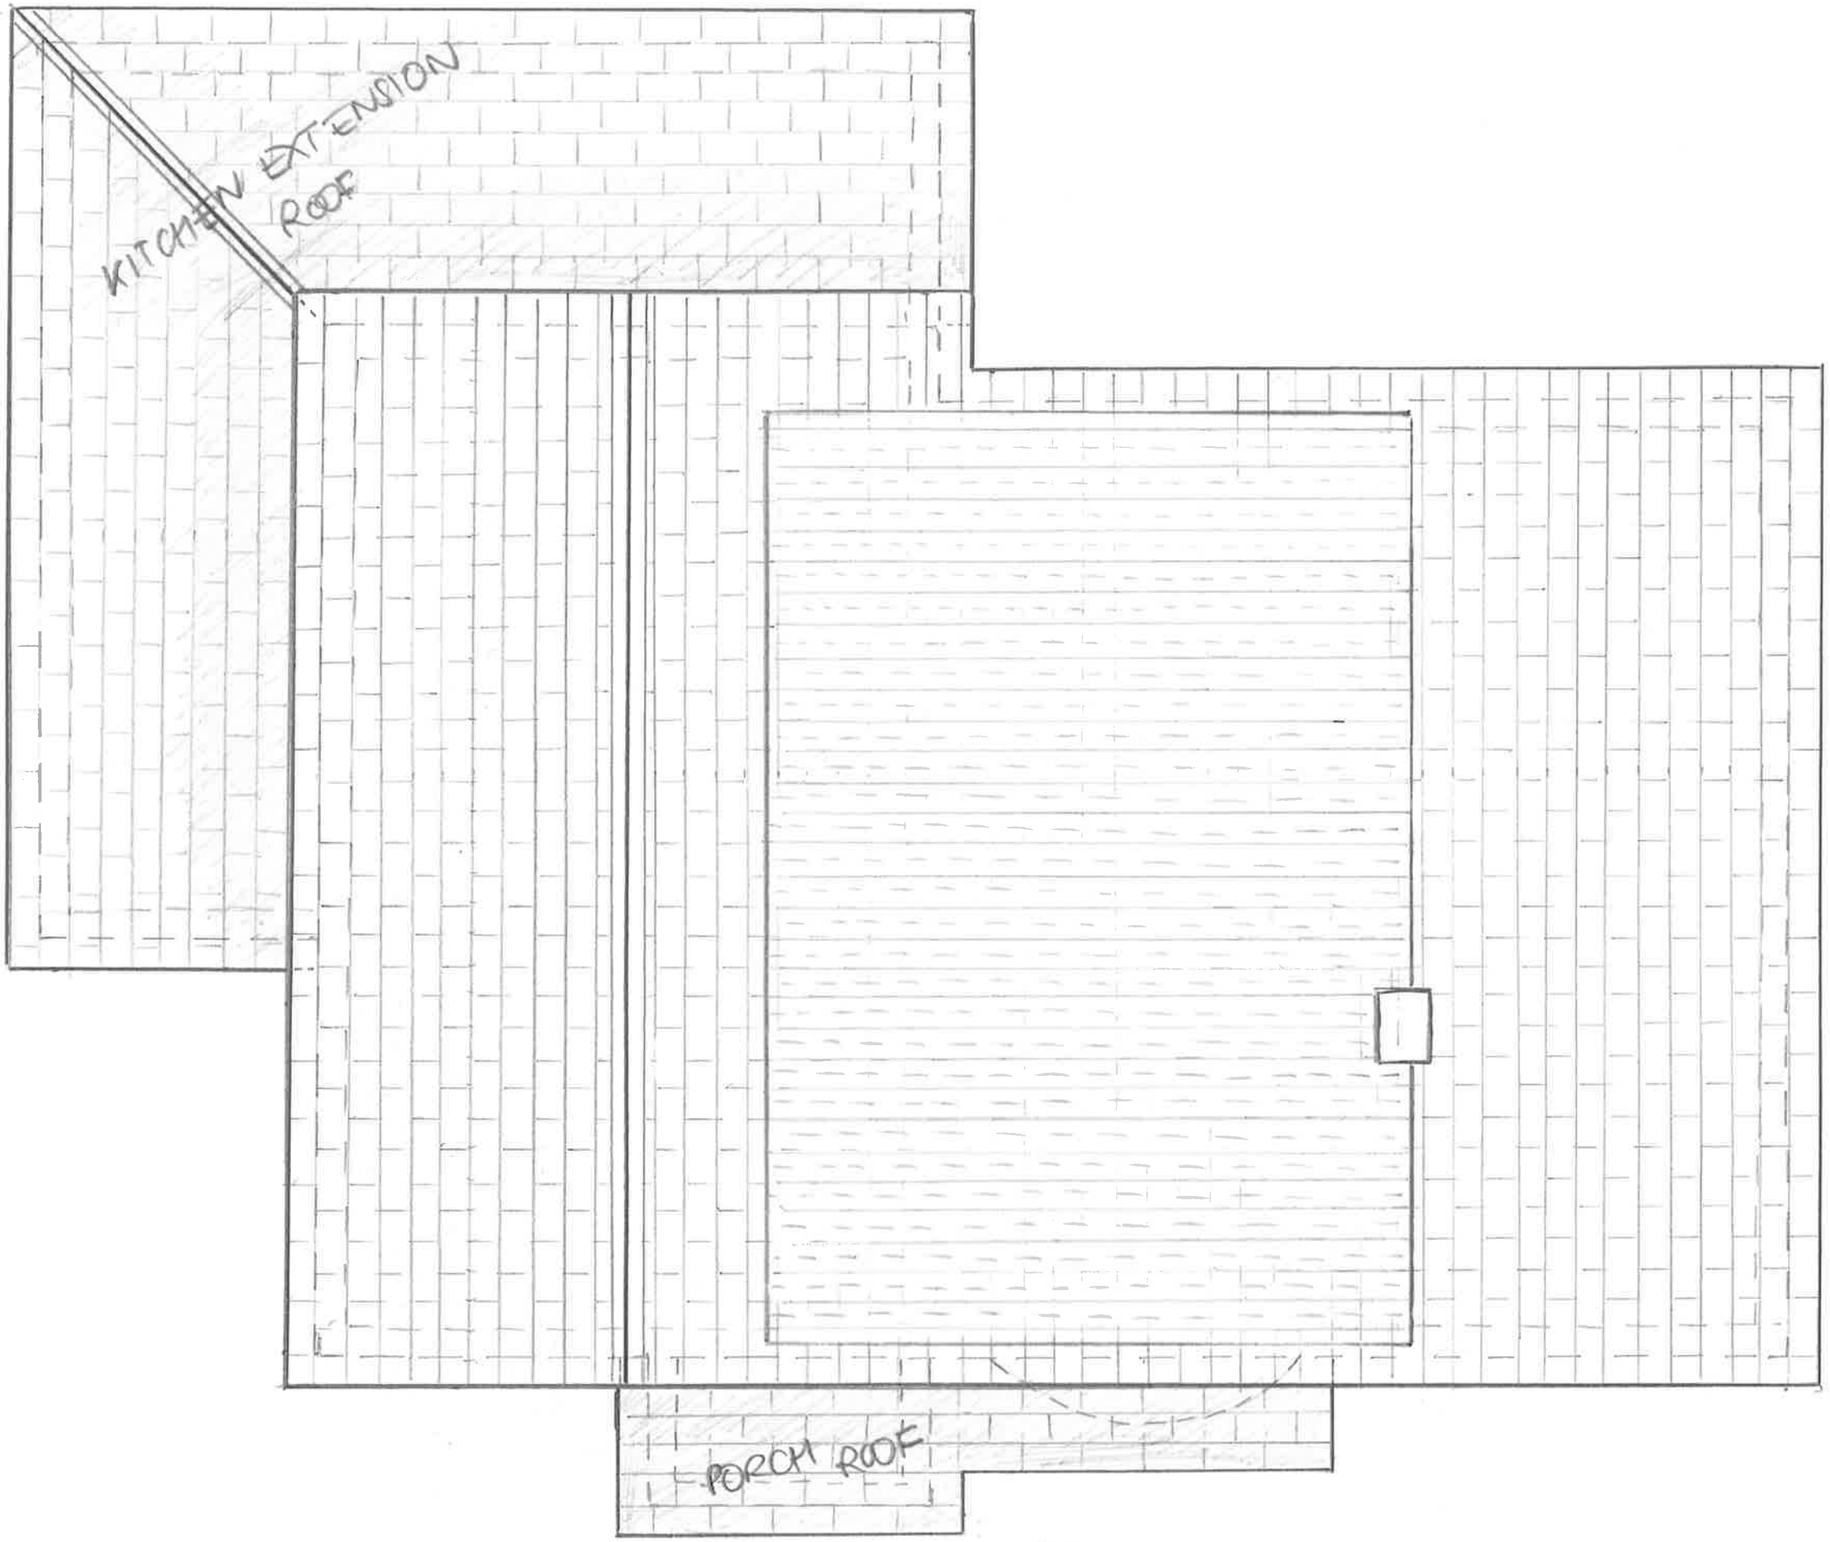

DRG Nº SS/04

SCALE 1:50

MARCH 2016

32 SOUTHLANDS DRIVE

PROPOSED ROOF PLAN