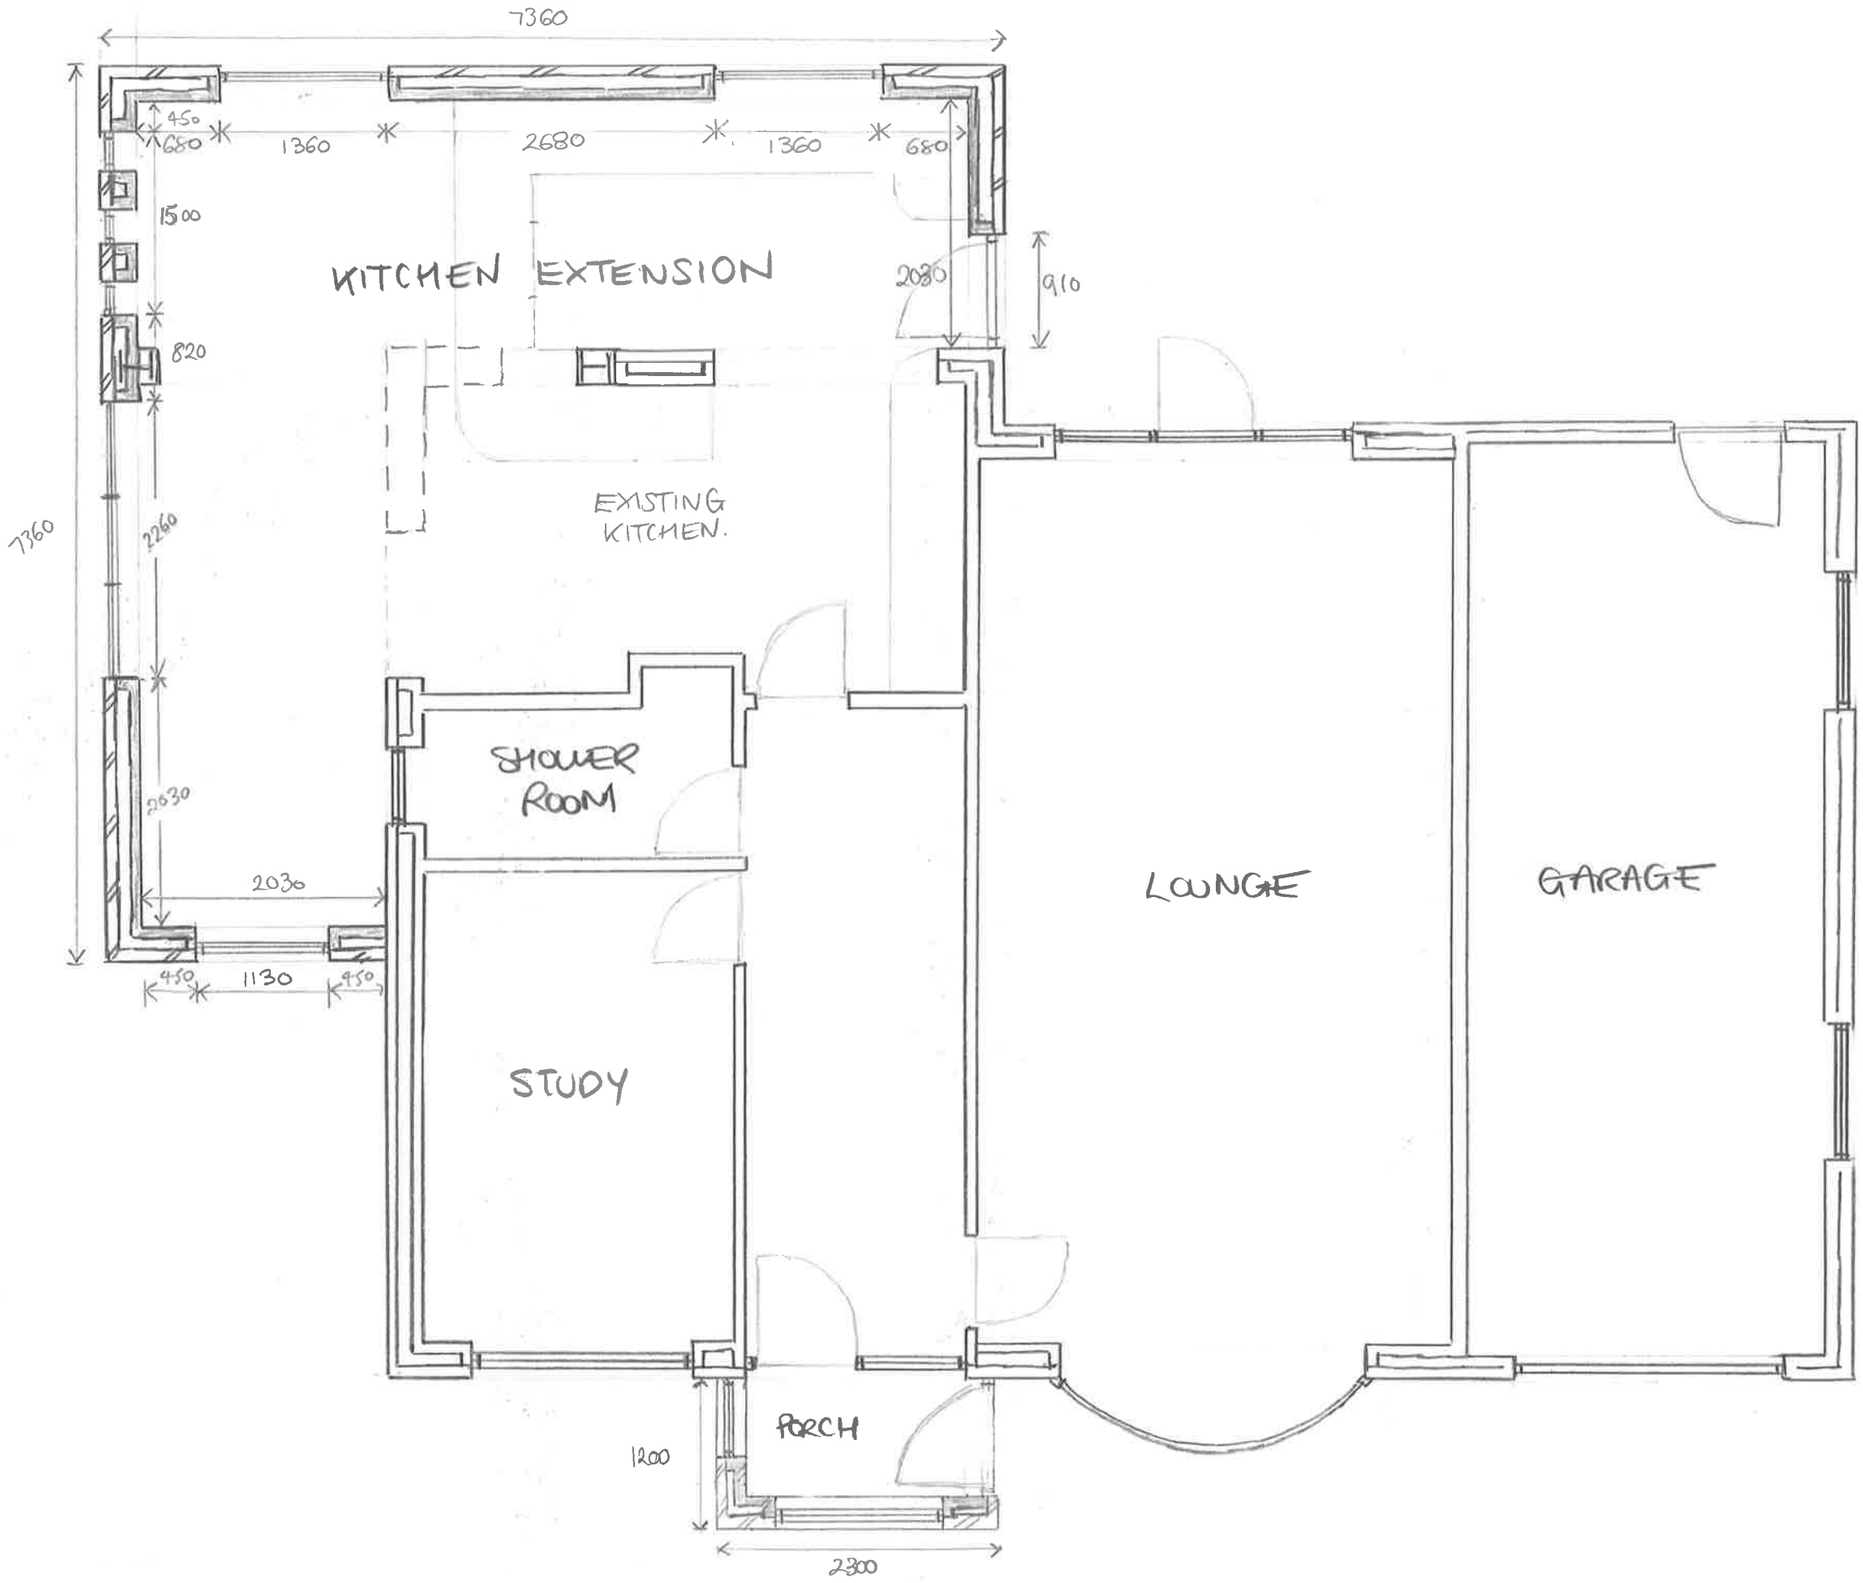

DRG Nº SS/03

SCALE 1:50
MARCH 2016

32 SOUTHLANDS DRIVE
PROPOSED GRD FLOOR
KITCHEN EXTENSION
& PORCH