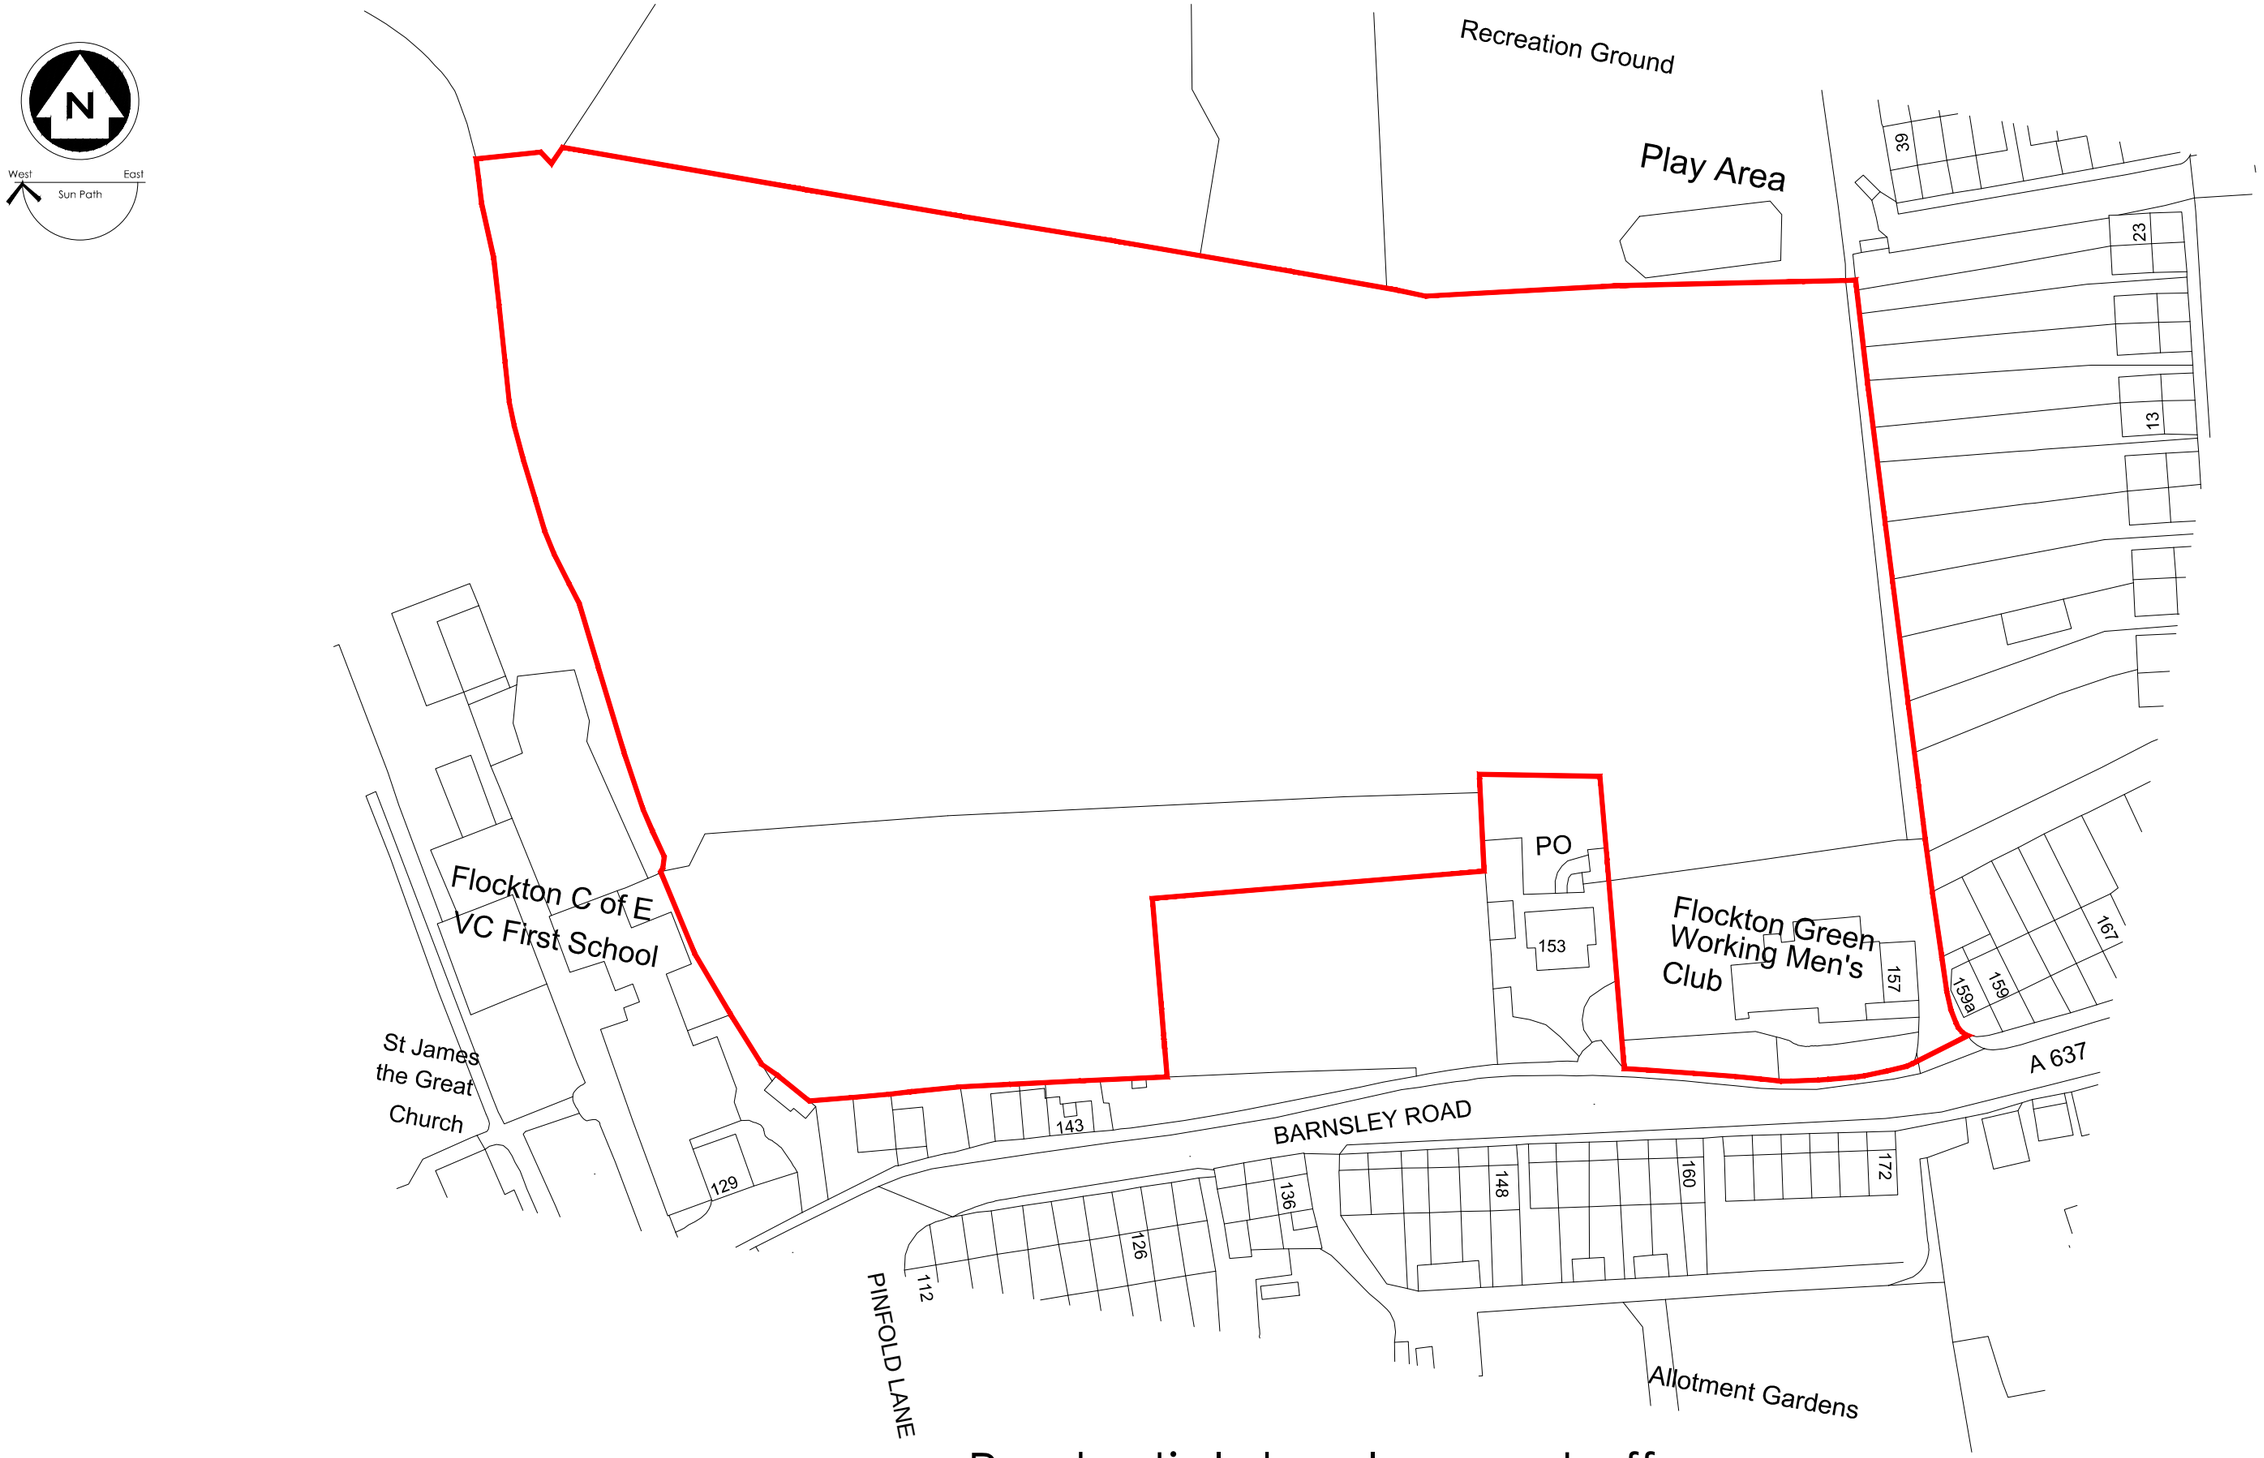

Resdential development off Barnsley Road, Flockton

Location Plan

scale 1-1000 @ a3 Jan 2016 dwg. no. FL -02

Space to live.
David Wilson Homes