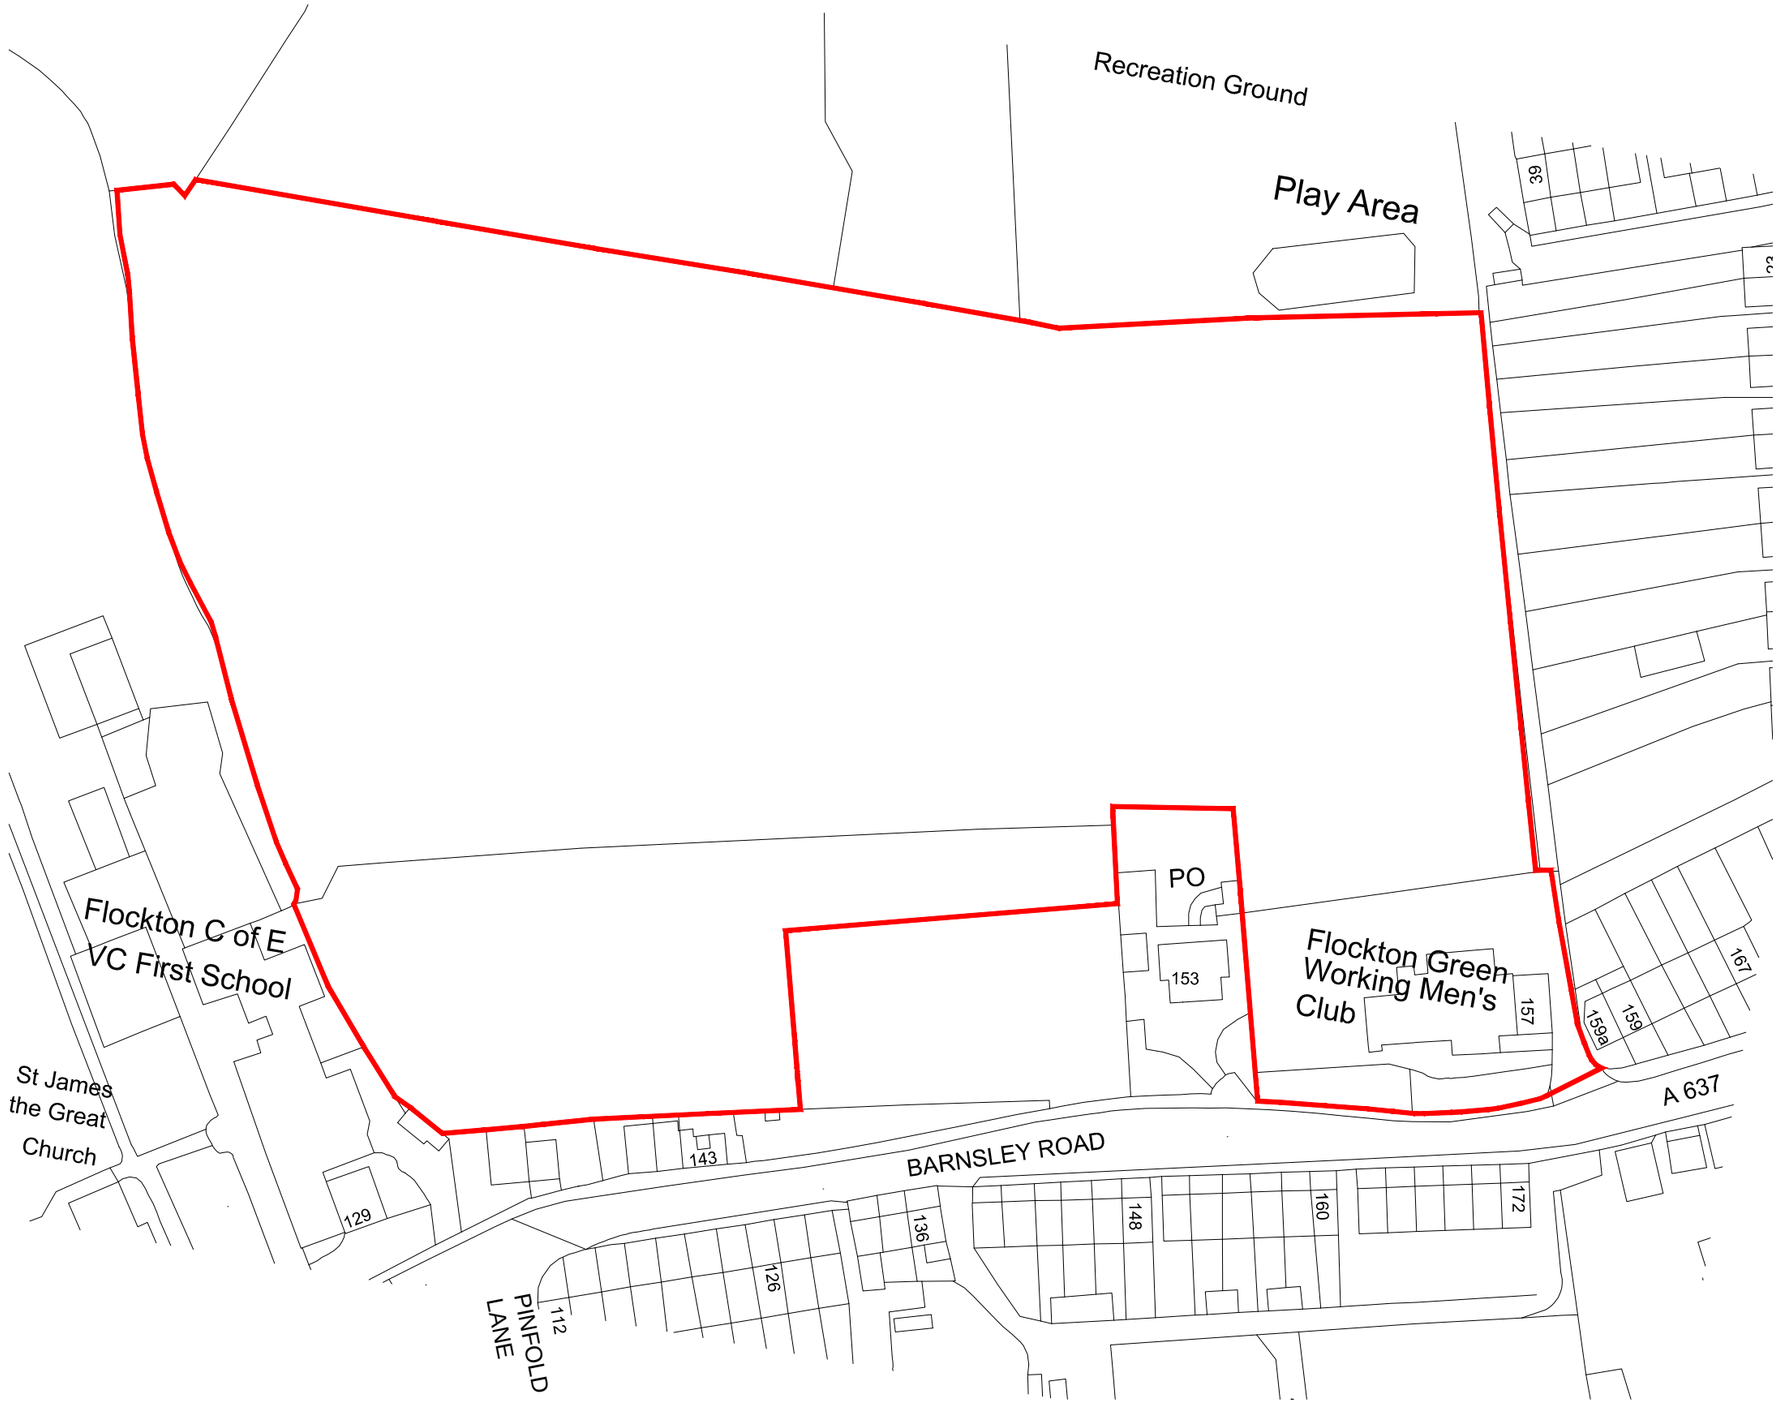

Resdential development off
Barnsley Road, Flockton
Location Plan

scale 1-1000 @ a3 Jan 2016 dwg. no. FL -02A

N

West East

Sun Path

Space to live.

David Wilson Homes