Barnsley Road, Flockton
Connectivity Plan

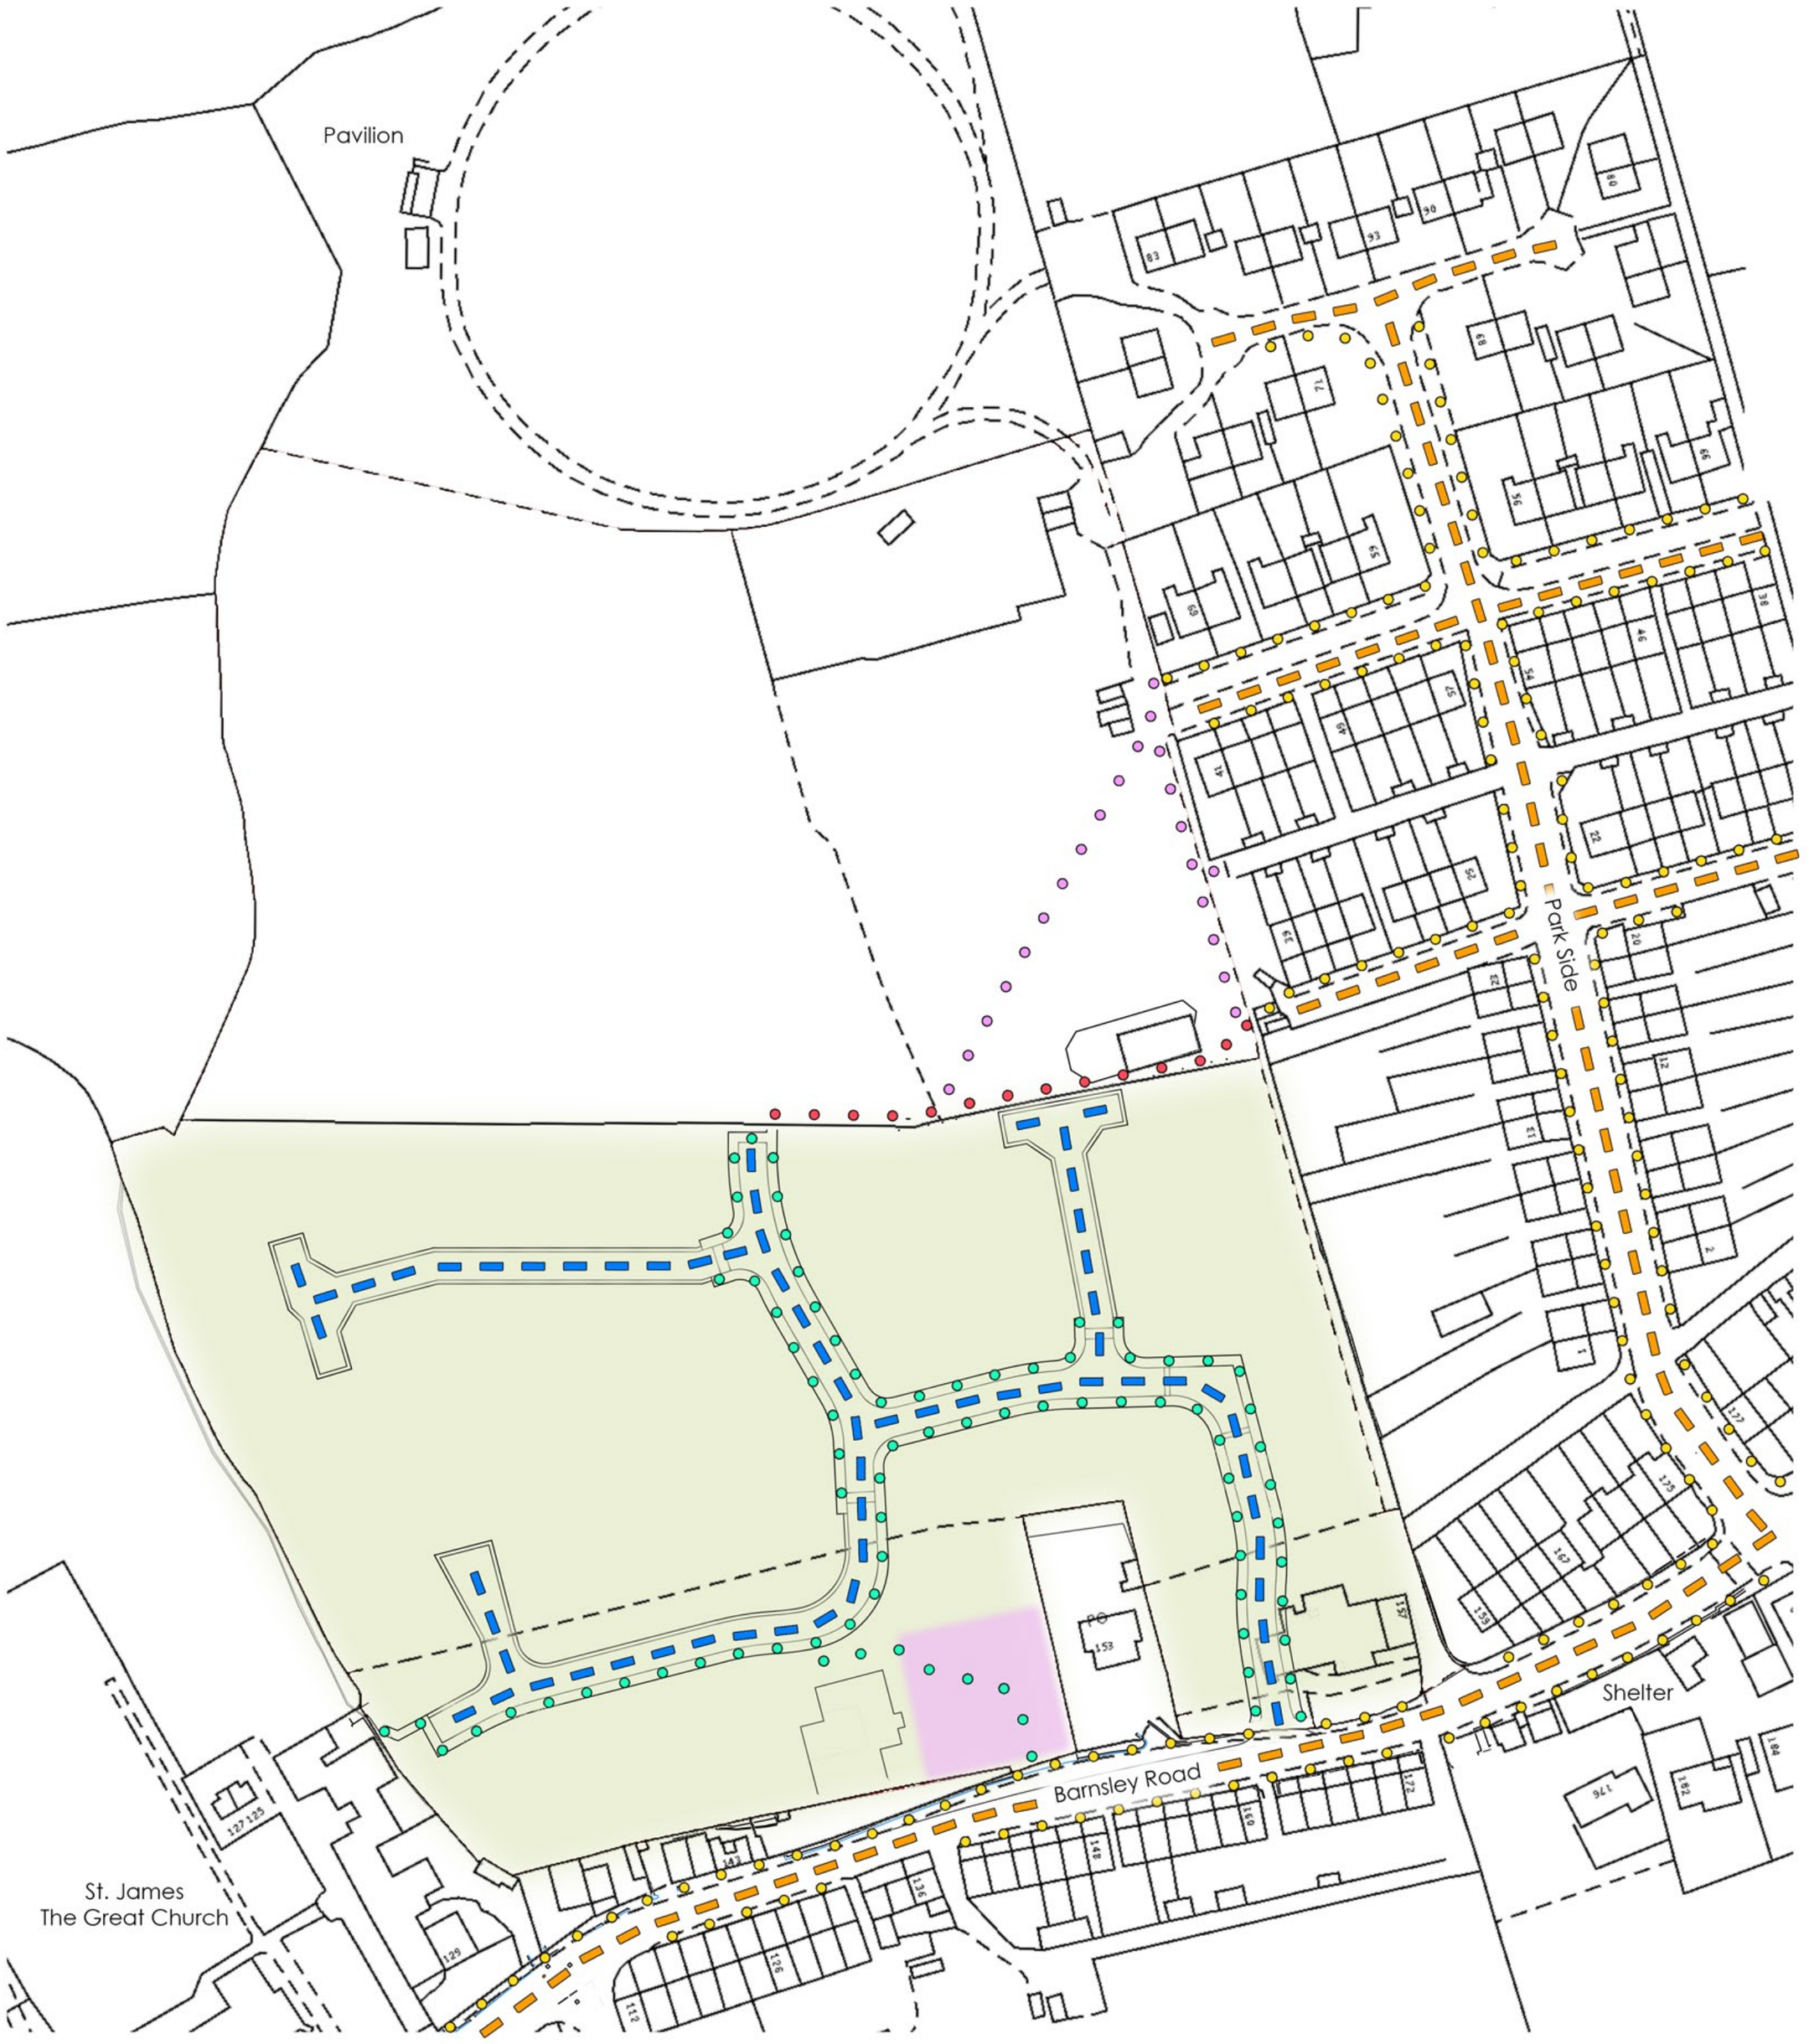

Existing road networks by the site

Existing footpath routes around the site

Existing informal footpath routes/desire lines around the site

Proposed new access road

Proposed new footpath links

Proposed new car park for working mens club and Flockton primary school

Potential footpath link to be delivered via section 106 POS monies

Development :	Barnsley Road
Location:	Flockton
Marketing Name:	
Drawing Title:	Connectivity Plan
Drawing Number:	FL-CP / 01
Revision: -	Scale @ A2: 1:1000
Drawn By: KL	Date Started: July 2016

Space to live.

David Wilson Homes

Vico Court, Ring Road, Lower Wortley, Leeds, LS12 6AN
Tel: 0113 279 0099 Fax: 0113 279 0038