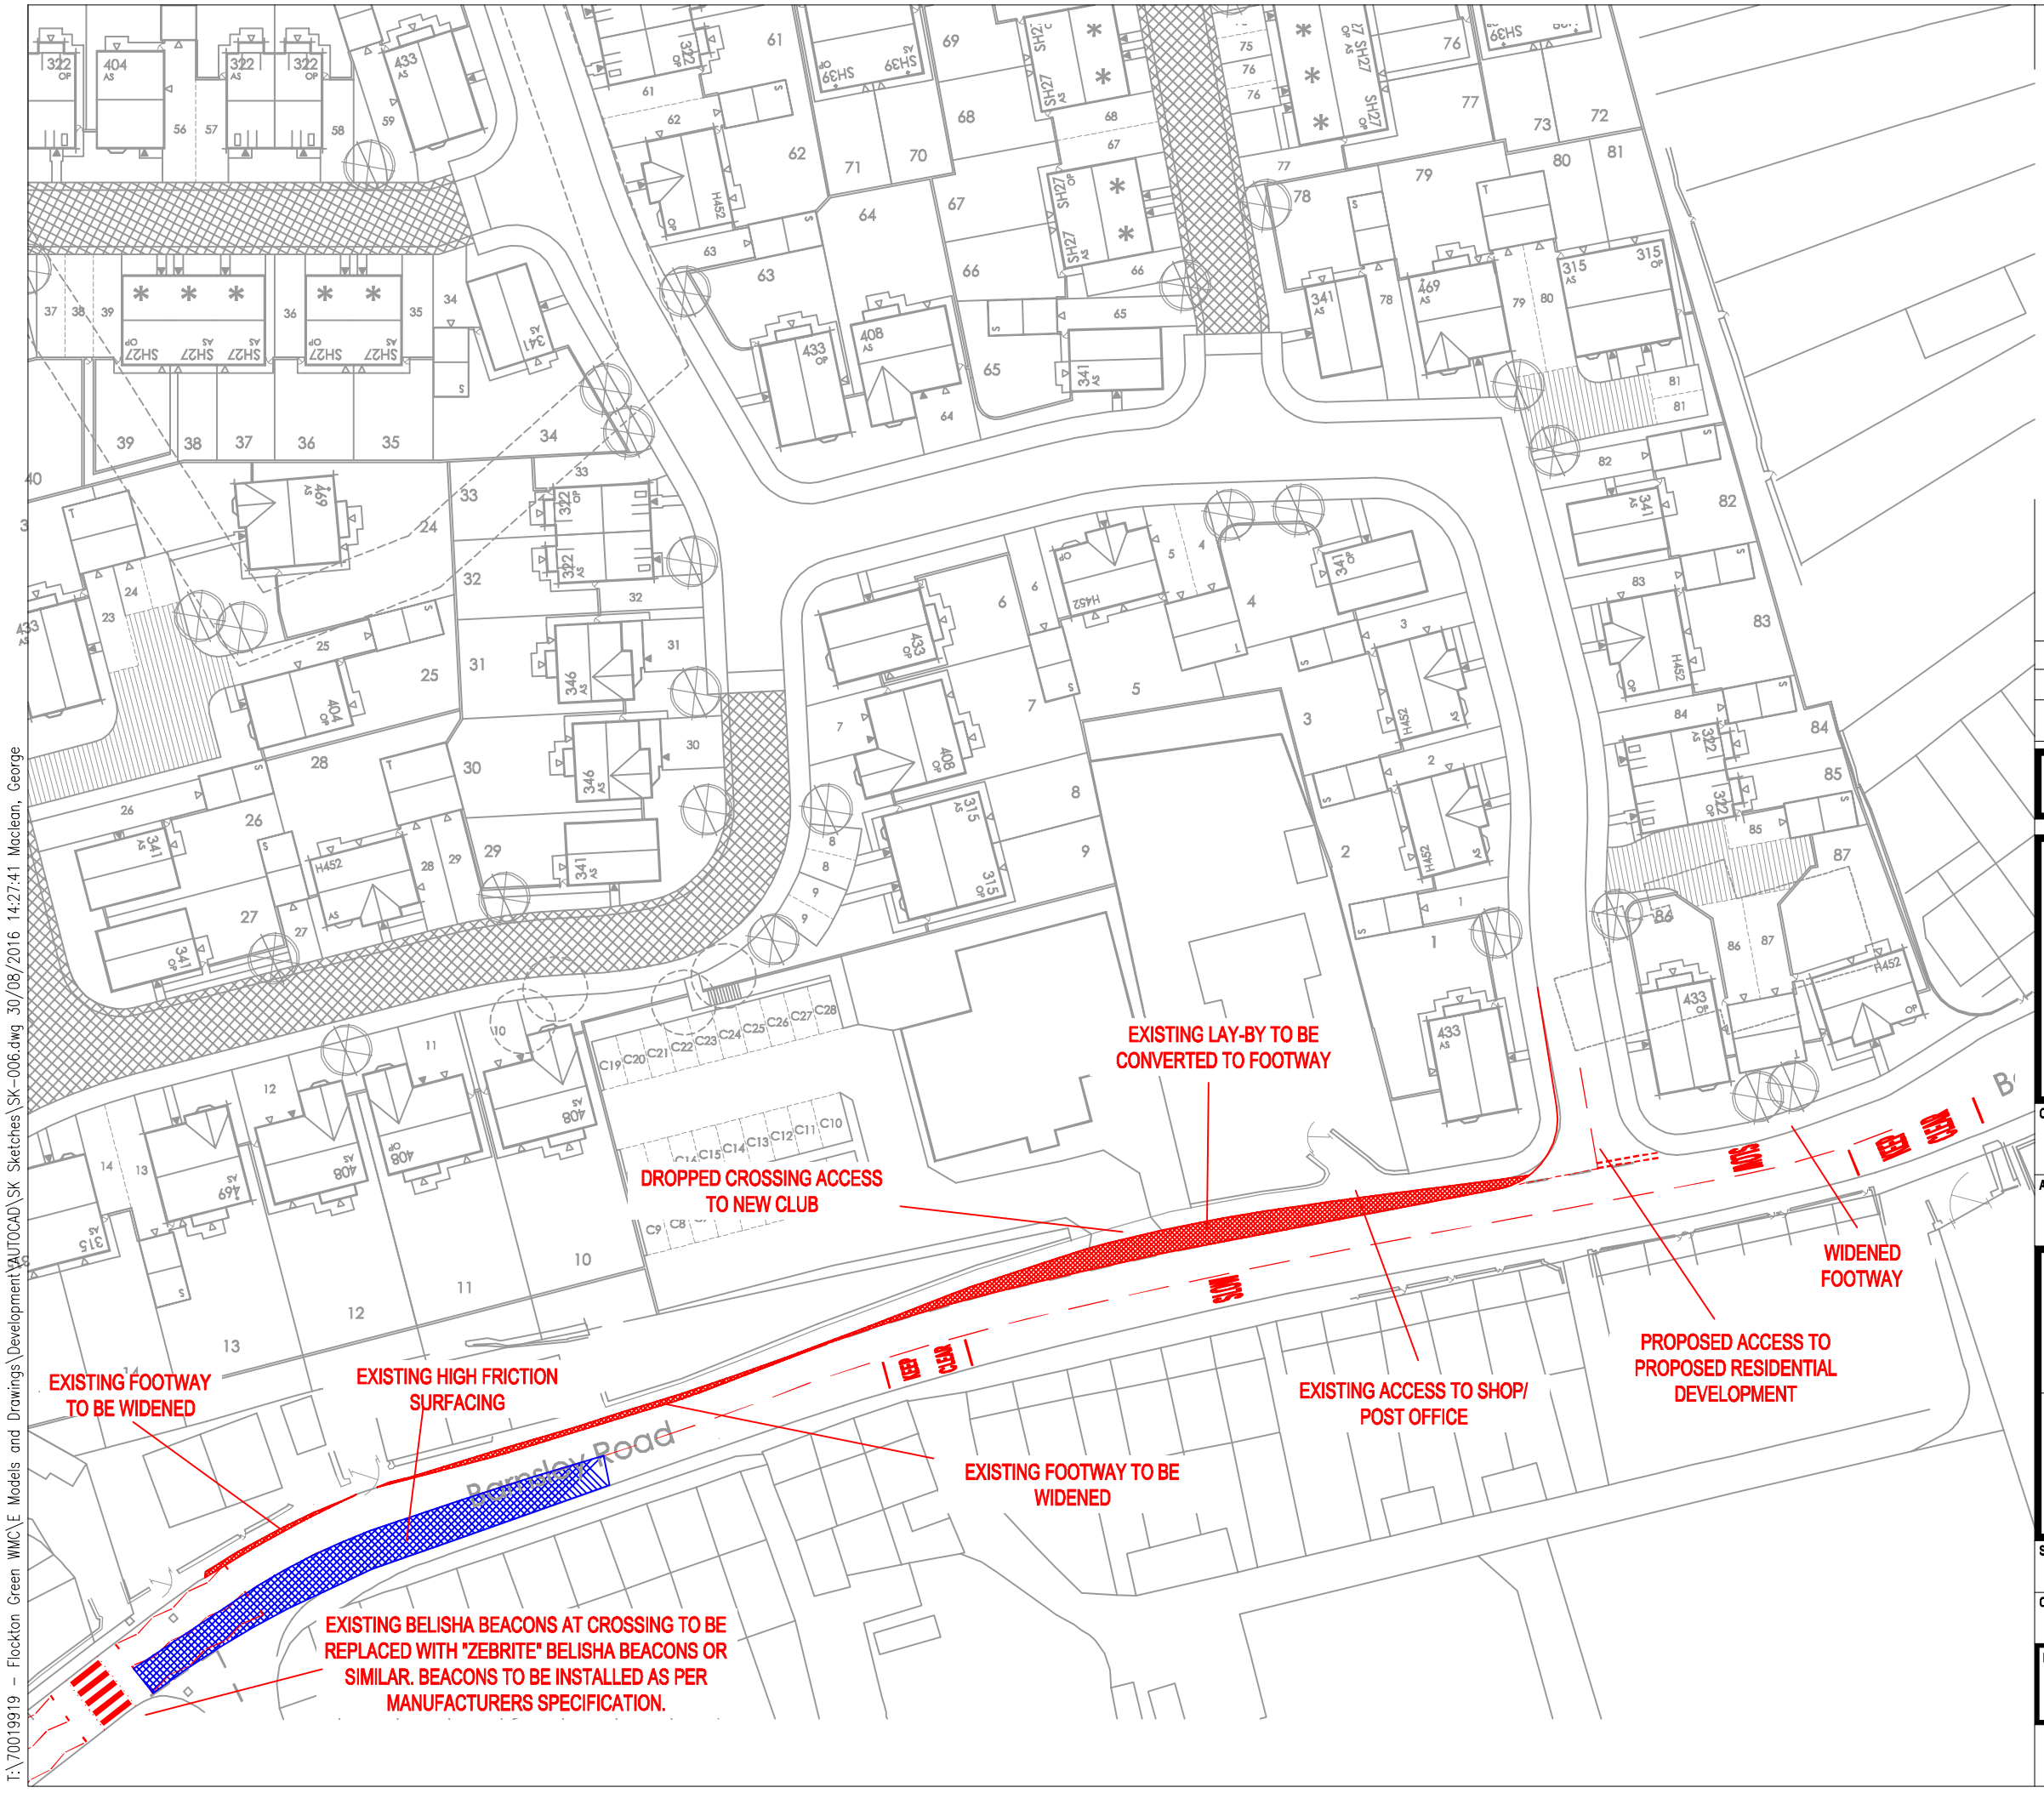

DO NOT SCALE

REV	DATE	BY	DESCRIPTION	CHK	APD
B	19/08/16	GDM	REVISION	AB	AB
A	07/04/16	GDM	FIRST ISSUE	AB	AB

DRAWING STATUS:
FOR INFORMATION ONLY

WSP | PARSONS BRINCKERHOFF
Three White Rose Office Park, Millshaw Park Lane, Leeds LS11 0DT
Tel: +44 (0)113 395 6200 Fax: +44 (0)113 395 6201
www.wspgroup.com www.pbworld.com

CLIENT:
BARRATT HOMES & DAVID WILSON HOMES

ARCHITECT:

PROJECT:
FLOCKTON GREEN WMC

TITLE:
BARNSLEY ROAD HIGHWAYS IMPROVEMENTS

SCALE @ A3:	CHECKED:	APPROVED:
NTS	GB	GB
CAD FILE:	DESIGN-DRAWN:	DATE:
SK-006	GDM	August

PROJECT No:	DRAWING No:	REV:
70019919	SK-006	B

© WSP Group Ltd

T:\70019919 - Flockton Green WMC\E Models and Drawings\Development\AUTOCAD\SK Sketches\SK-006.dwg 30/08/2016 14:27:41 Maclean, George