


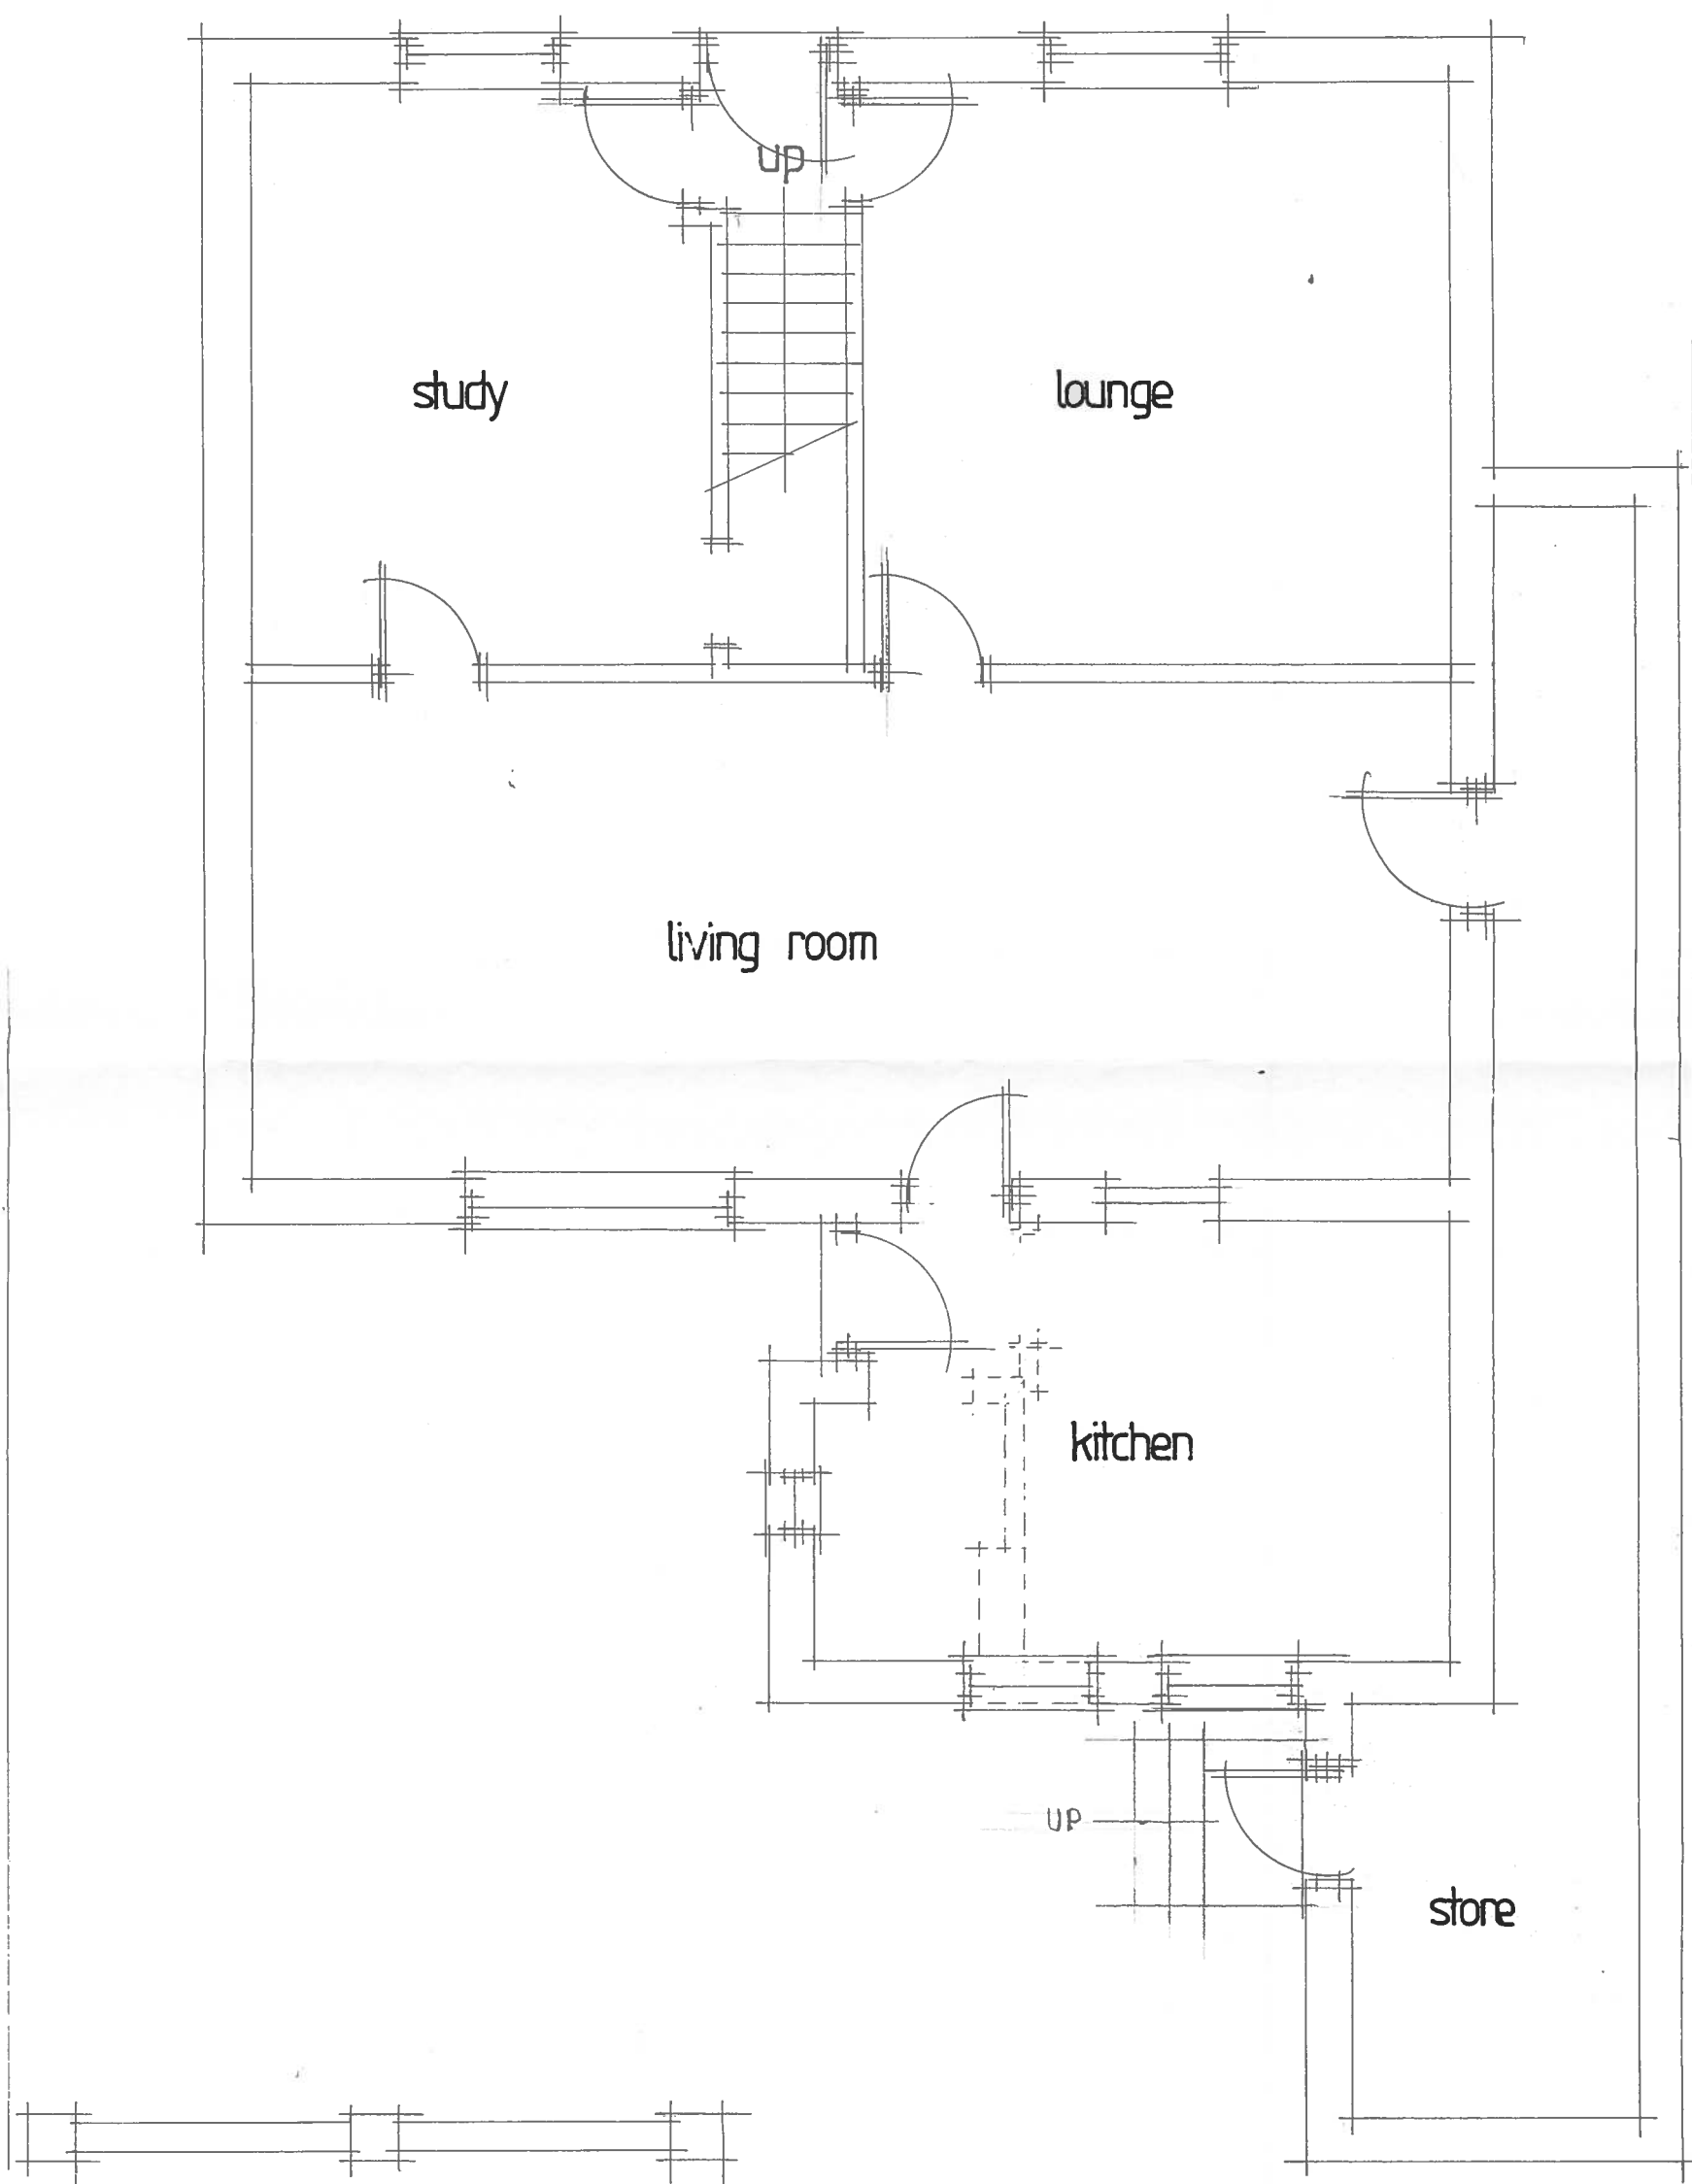

GROUND FLOOR PROPOSED

120 LIGHTCLIFFE ROAD CROSLAND MOOR HUDDERSFIELD

DRG NO 1440 · 11 SCALE 1:50