


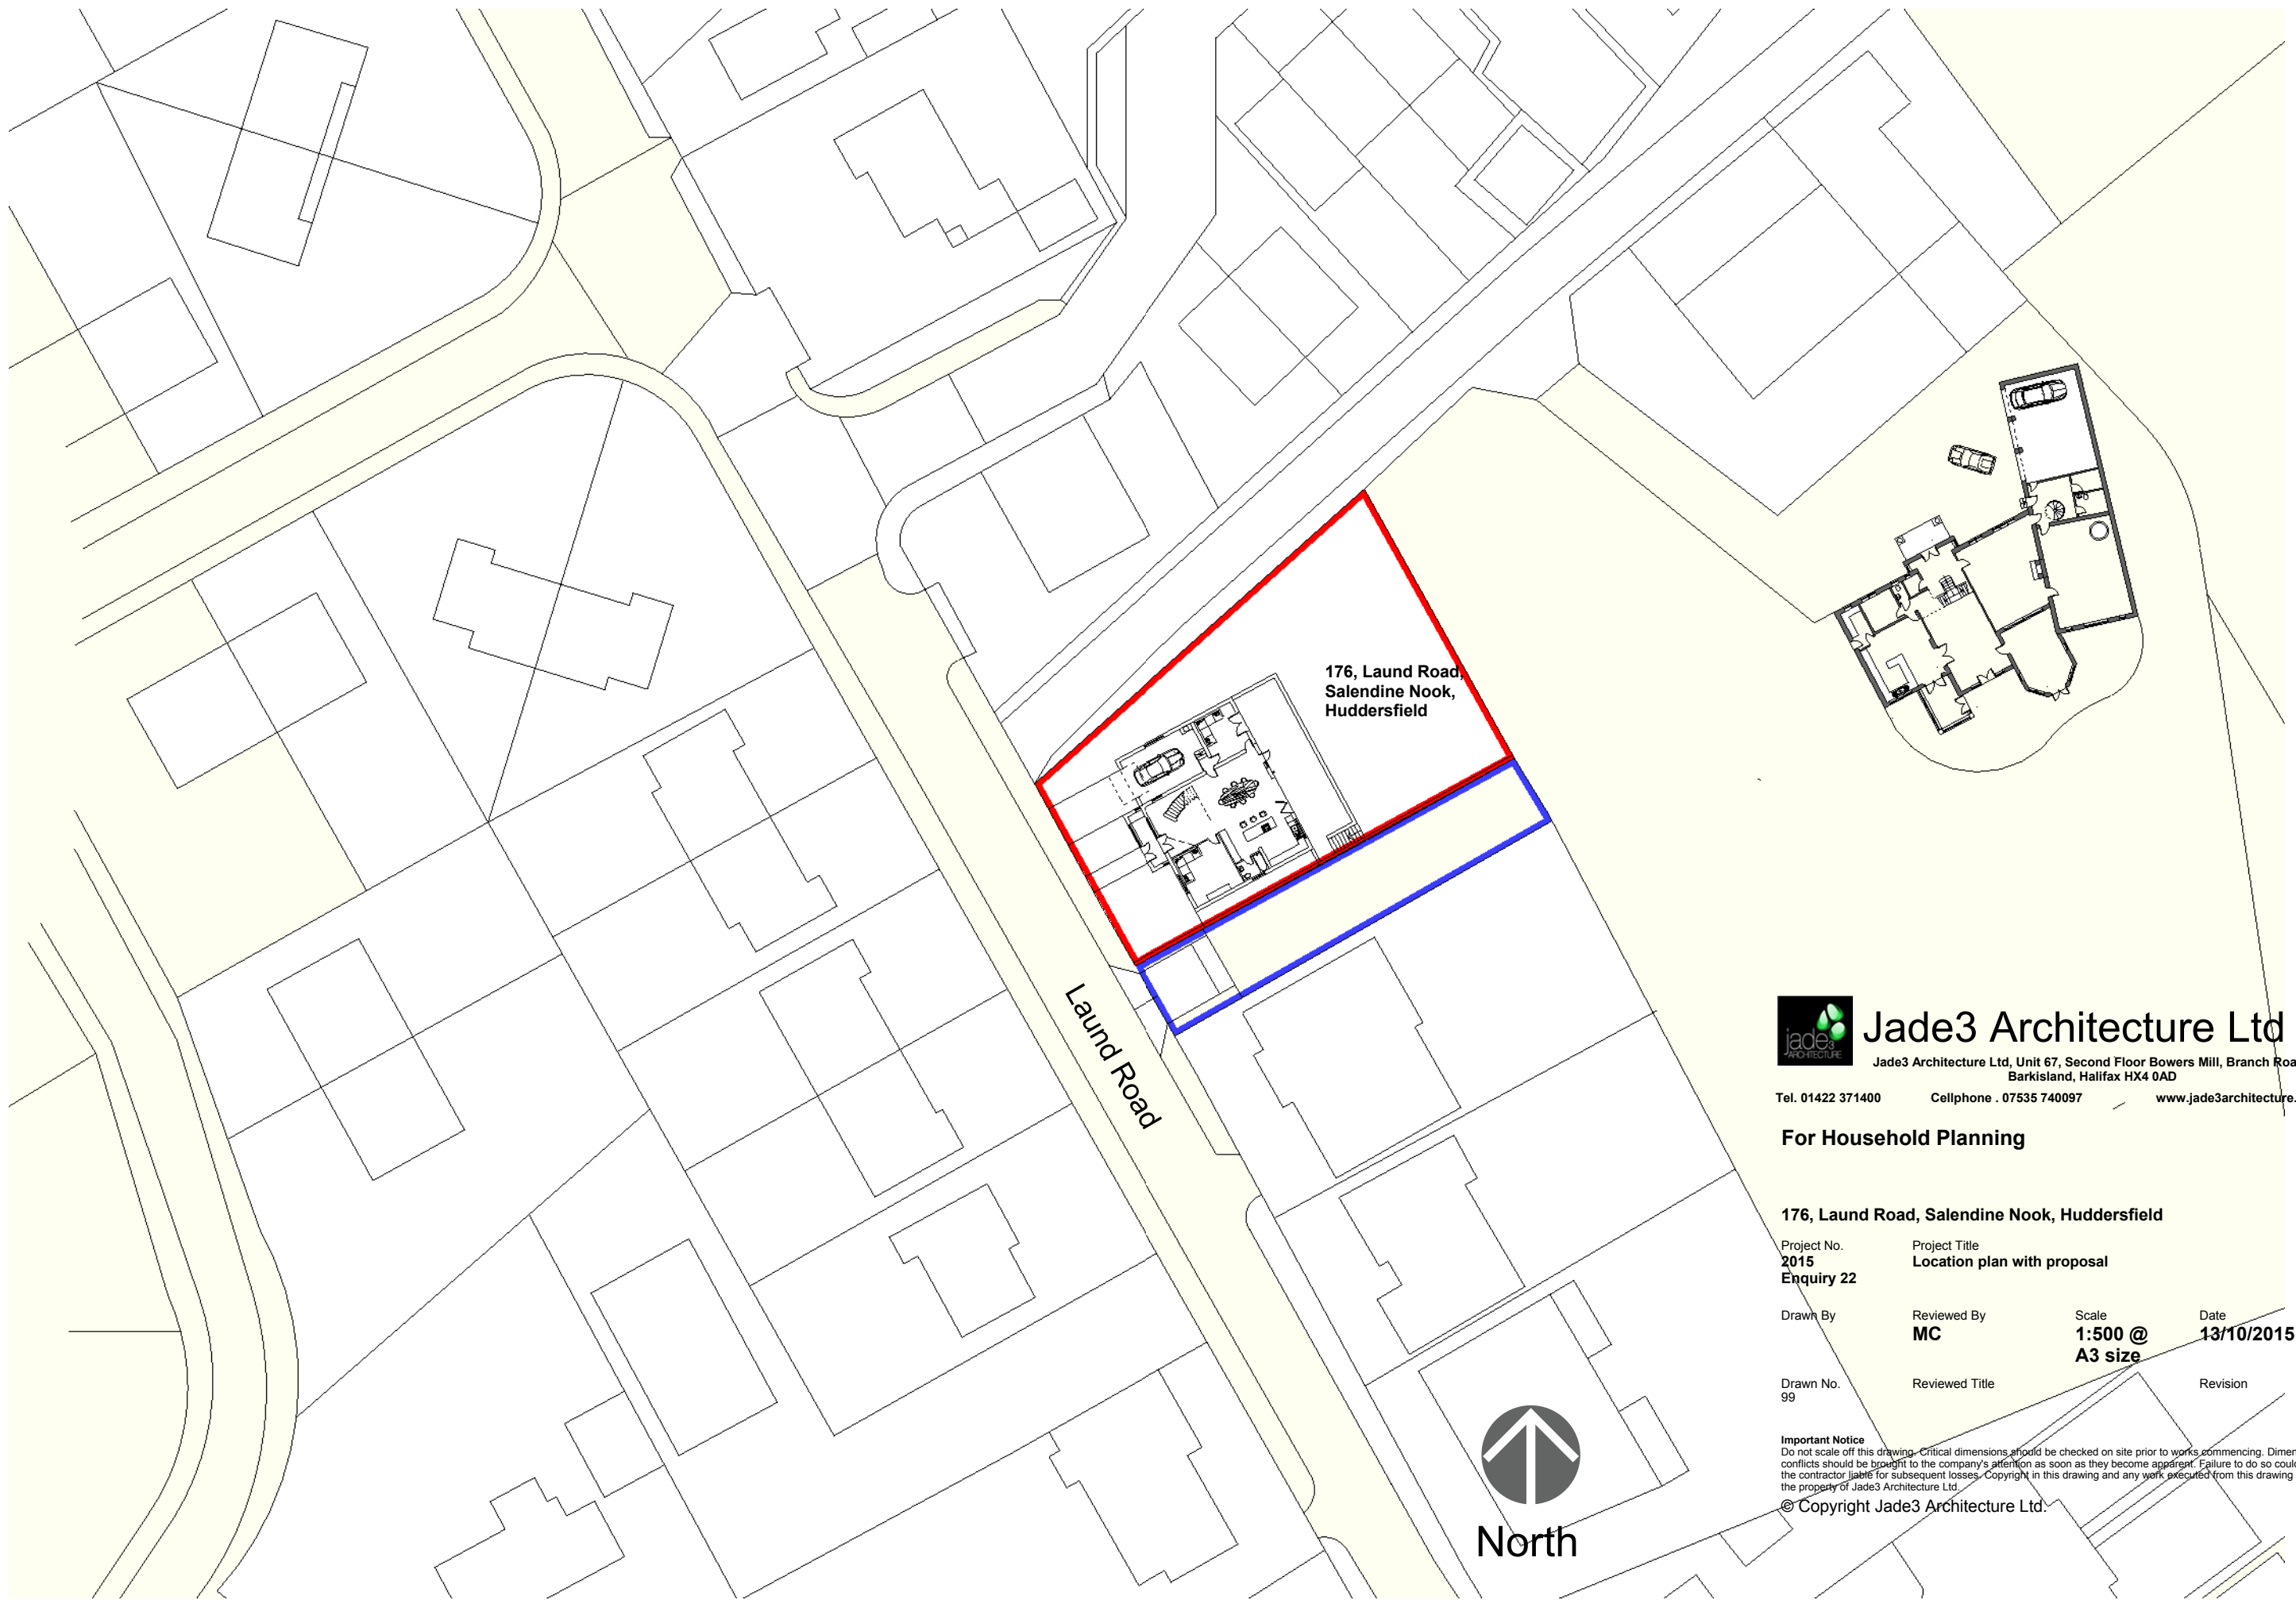

Jade3 Architecture Ltd

Jade3 Architecture Ltd, Unit 67, Second Floor Bowers Mill, Branch Road,
Barkisland, Halifax HX4 0AD

Tel. 01422 371400 Cellphone . 07535 740097 www.jade3architecture.co.uk

For Household Planning

176, Laund Road, Salendine Nook, Huddersfield

Project No. 2015 Enquiry 22	Project Title Location plan with proposal		
Drawn By	Reviewed By MC	Scale 1:500 @ A3 size	Date 13/10/2015
Drawn No. 99	Reviewed Title	Revision	

Important Notice
Do not scale off this drawing. Critical dimensions should be checked on site prior to works commencing. Dimensional conflicts should be brought to the company's attention as soon as they become apparent. Failure to do so could render the contractor liable for subsequent losses. Copyright in this drawing and any work executed from this drawing remains the property of Jade3 Architecture Ltd.
© Copyright Jade3 Architecture Ltd.