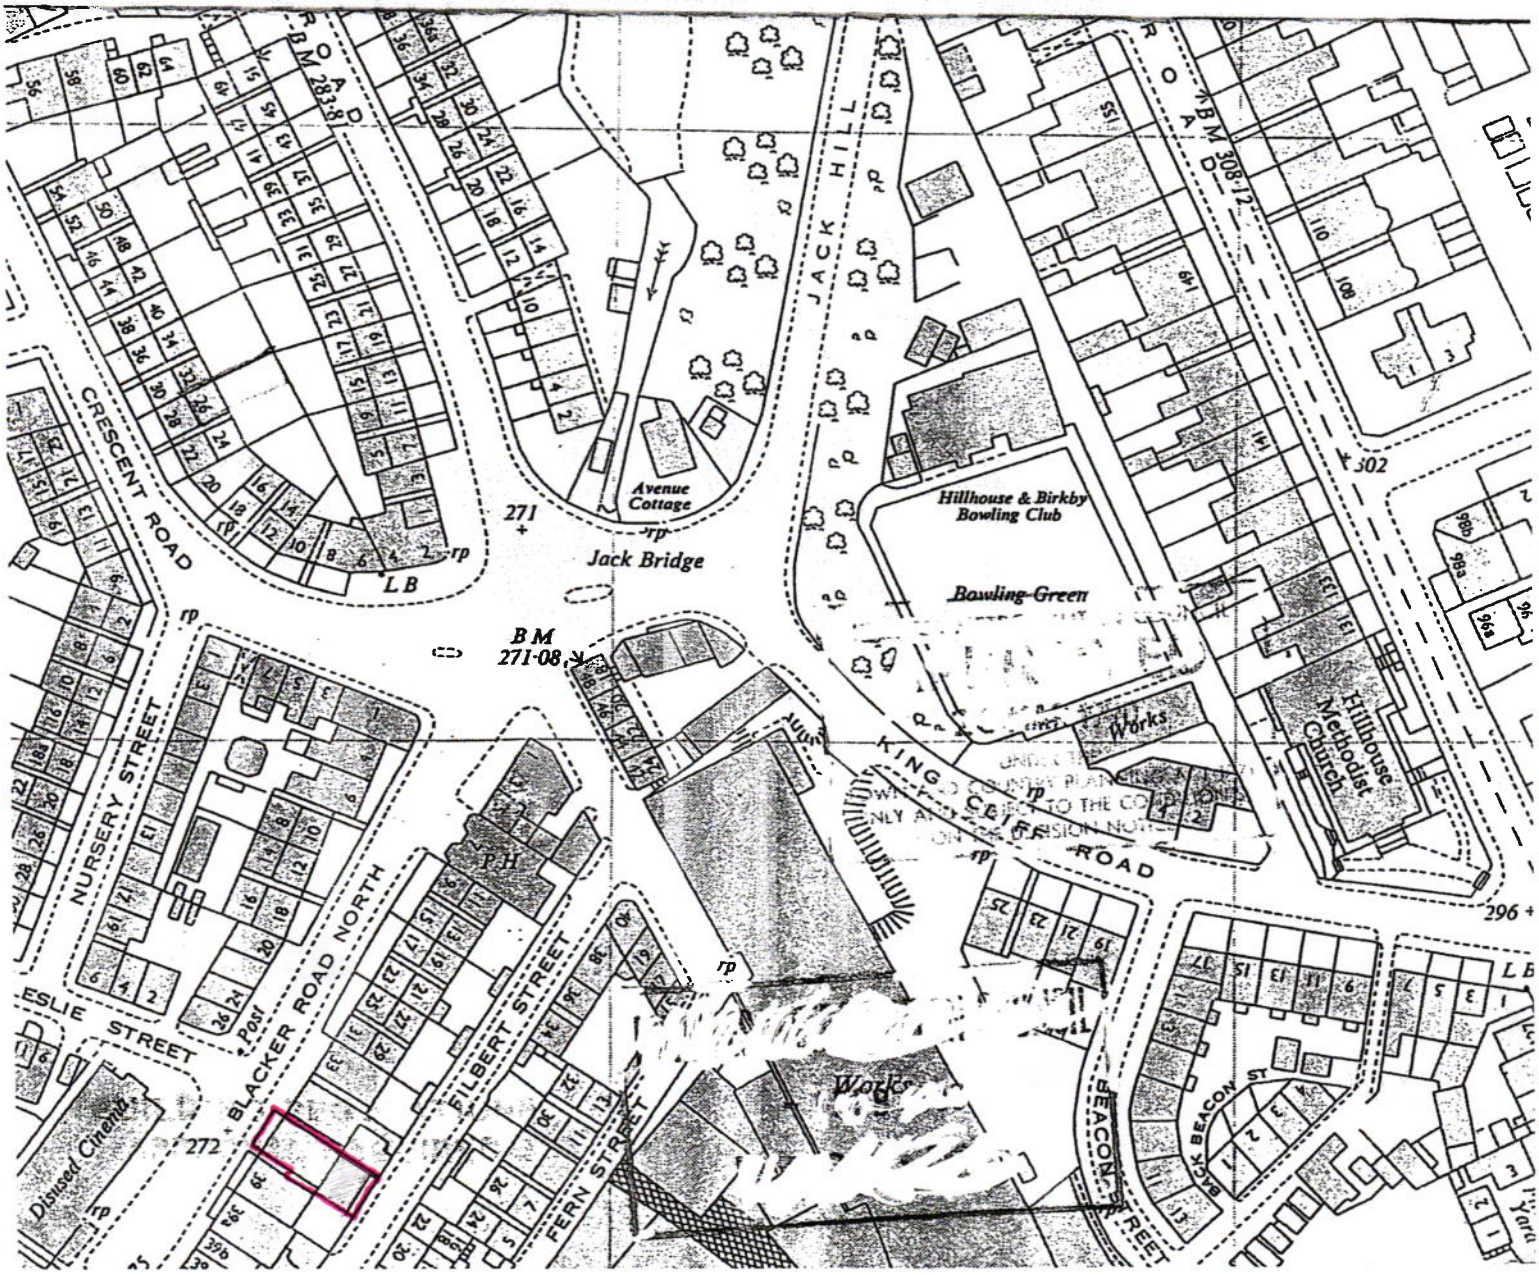

LOCATION PLAN

37 BLACKER ROAD
BIRKBY
HUDDERSFIELD

DRG NO 1614 · 1 SCALE 1·1,250