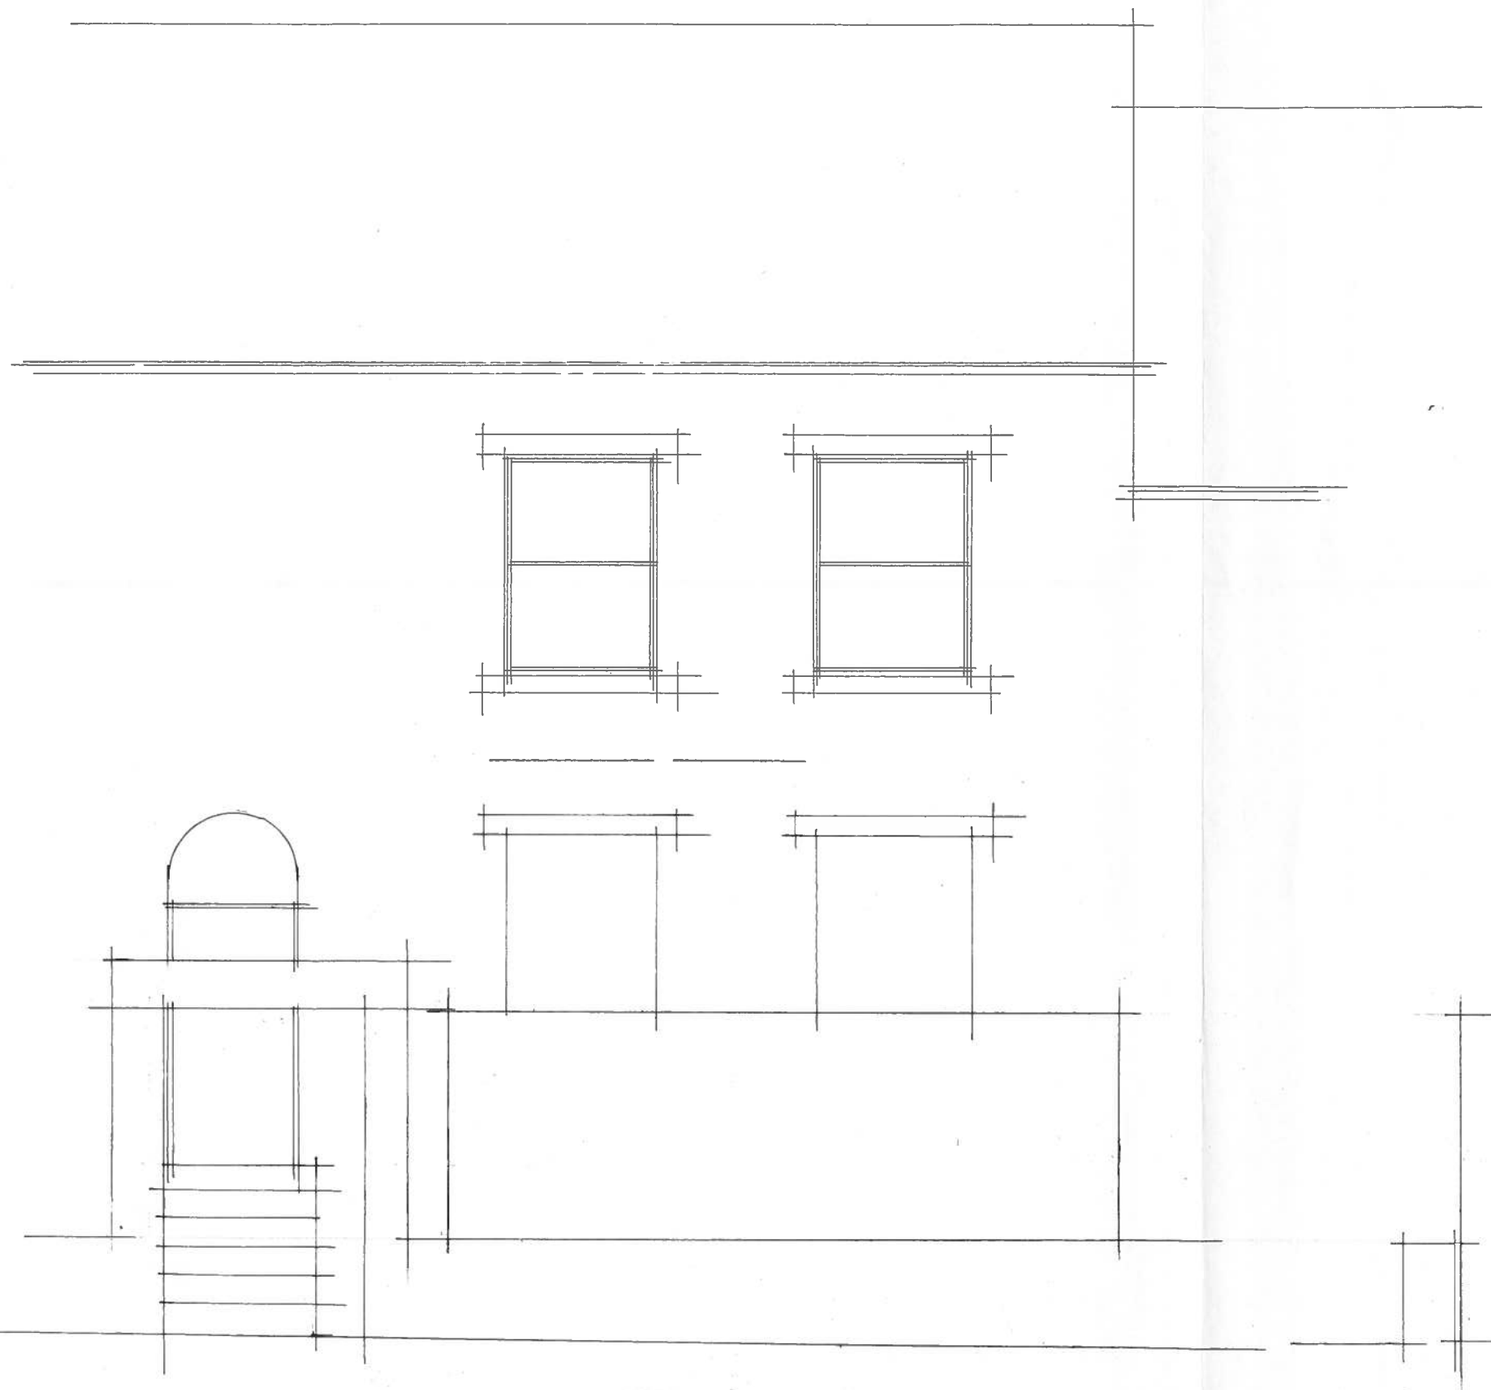

EXISTING REAR ELEVATION

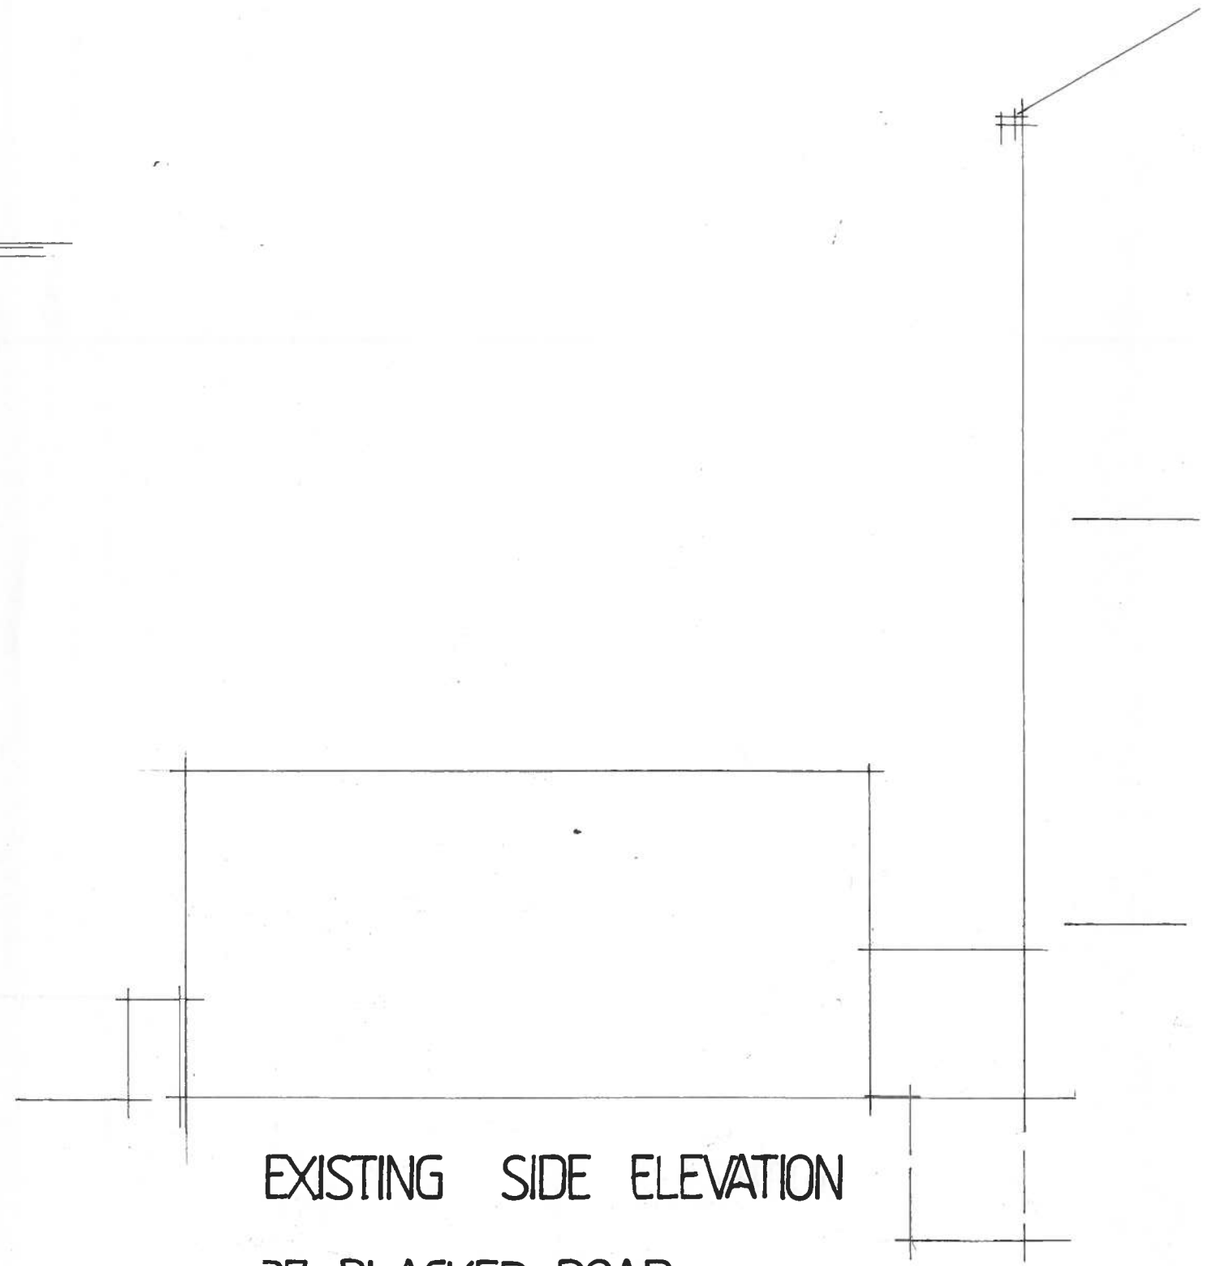

EXISTING SIDE ELEVATION

37 BLACKER ROAD
BIRKBY HUDDERSFIELD

DRG NO 1614·6 SCALE 1·50