

amended plan
31·8·16

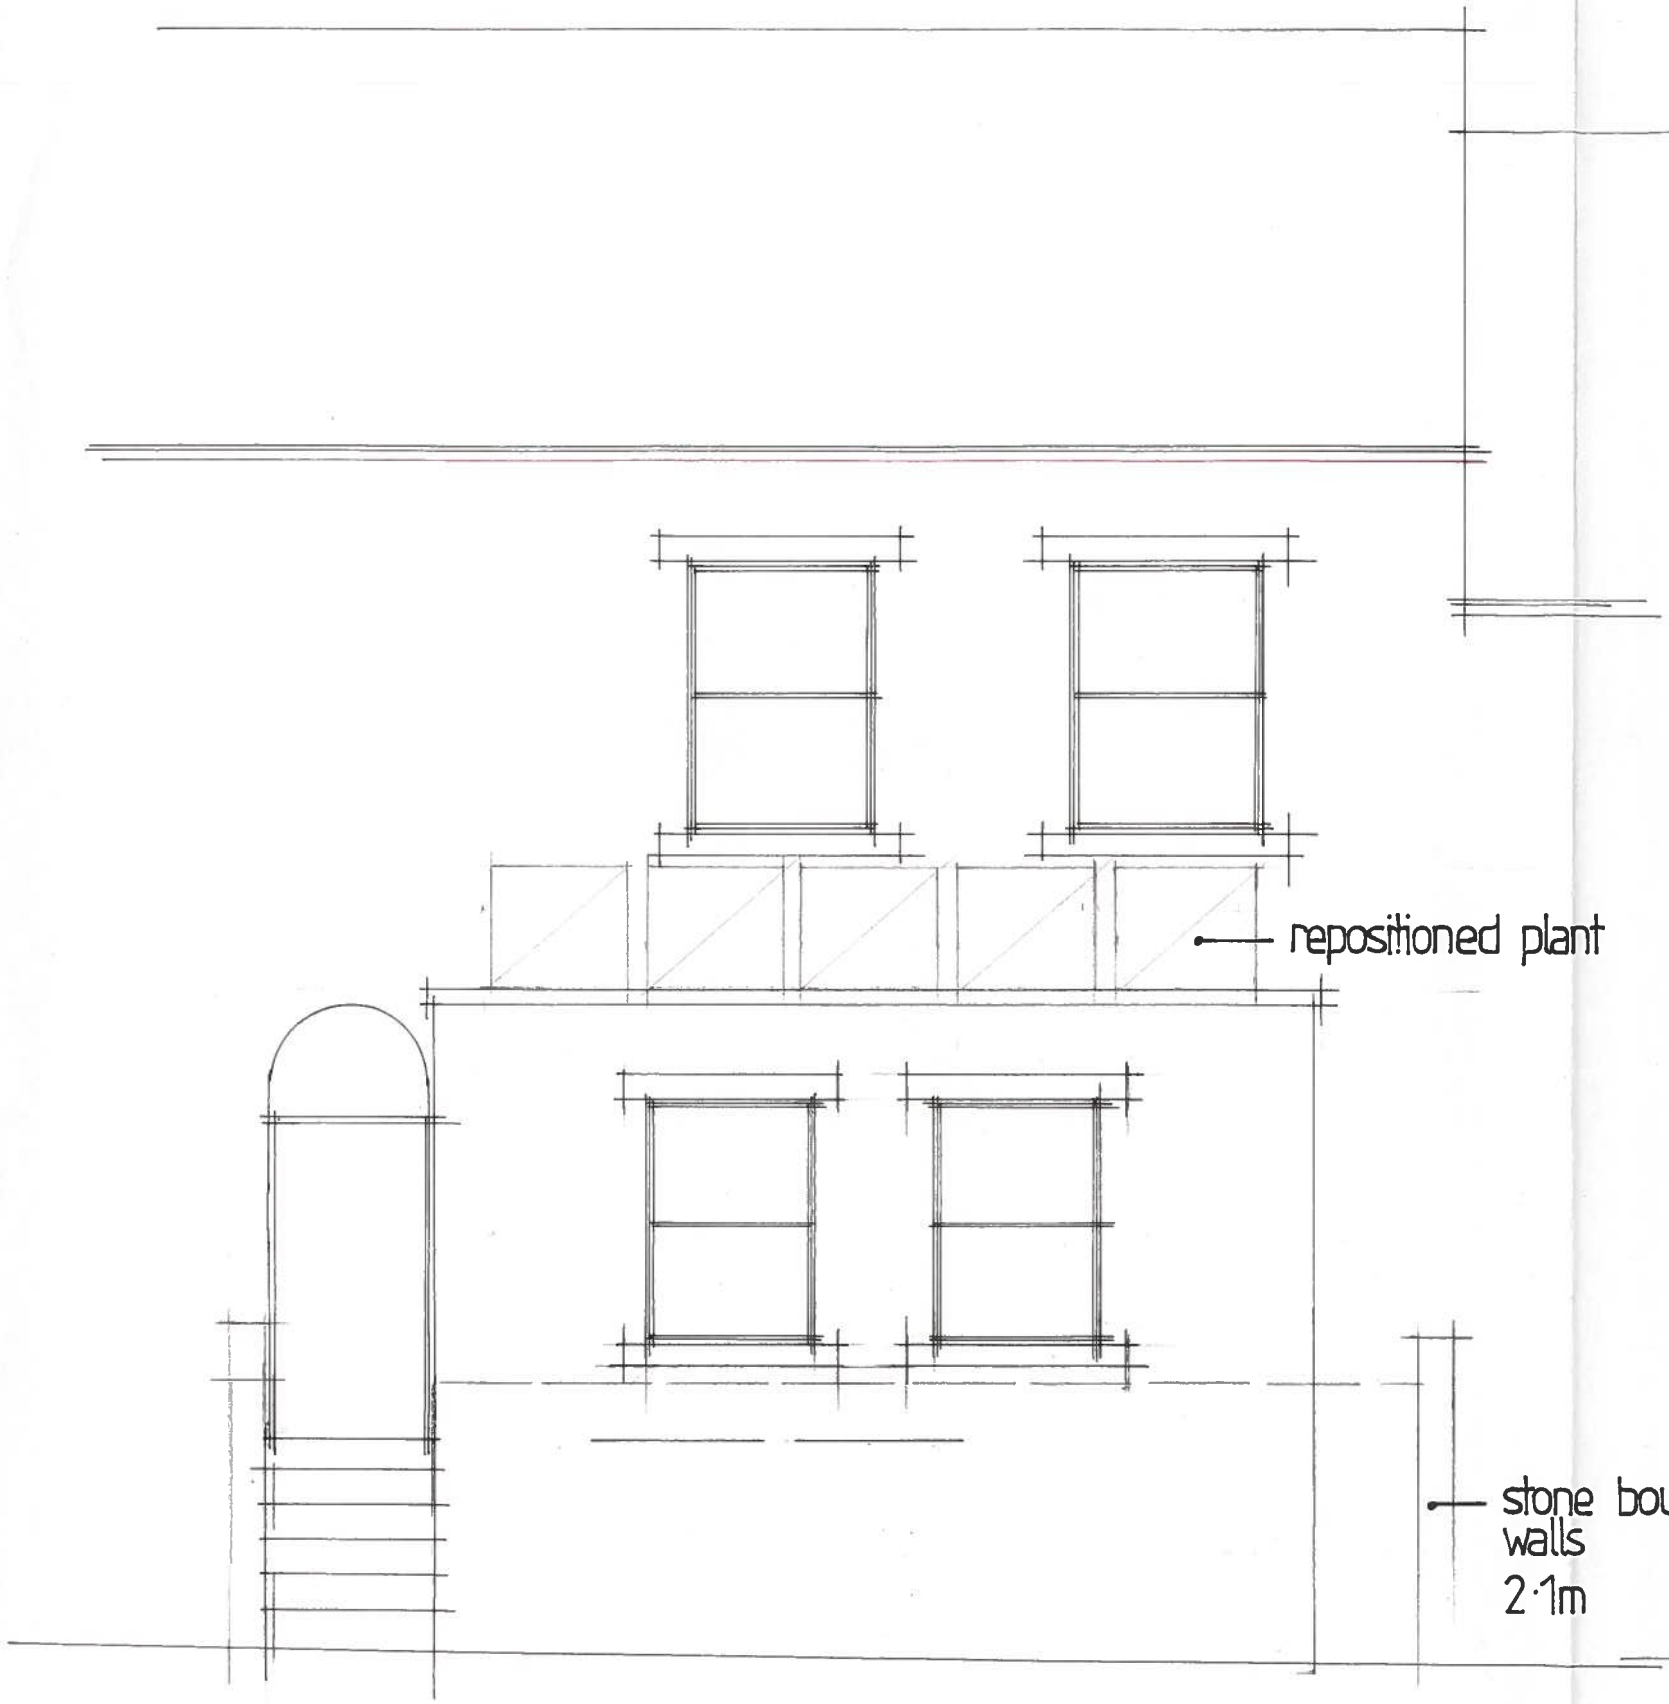

PROPOSED REAR ELEVATION

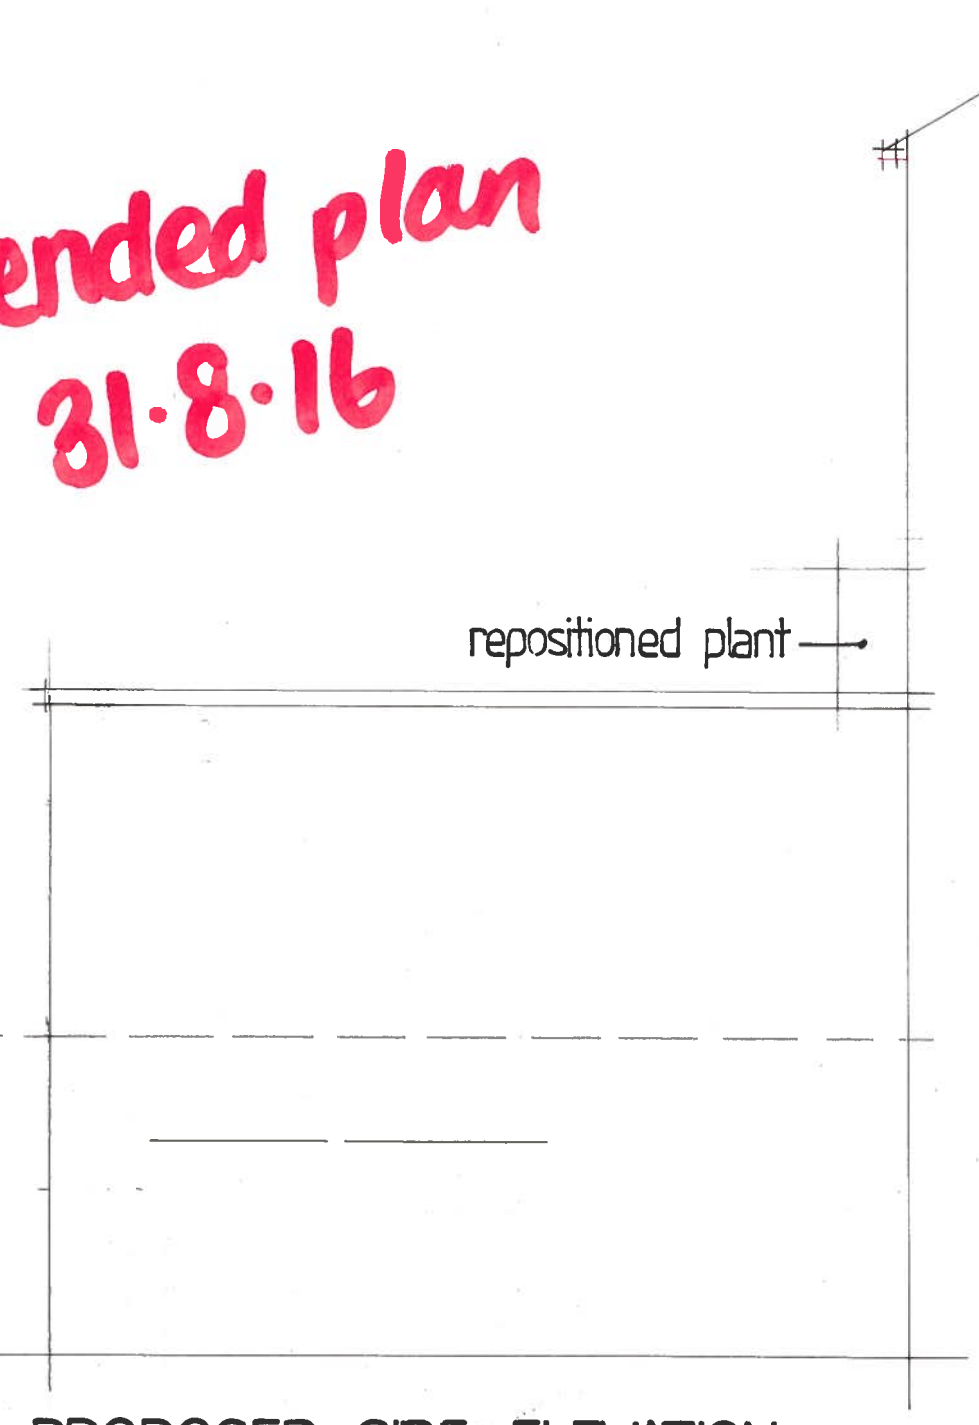

PROPOSED SIDE ELEVATION

37 BLACKER ROAD
BIRKBY HUDDERSFIELD

DRG NO 1614·7A SCALE 1·50