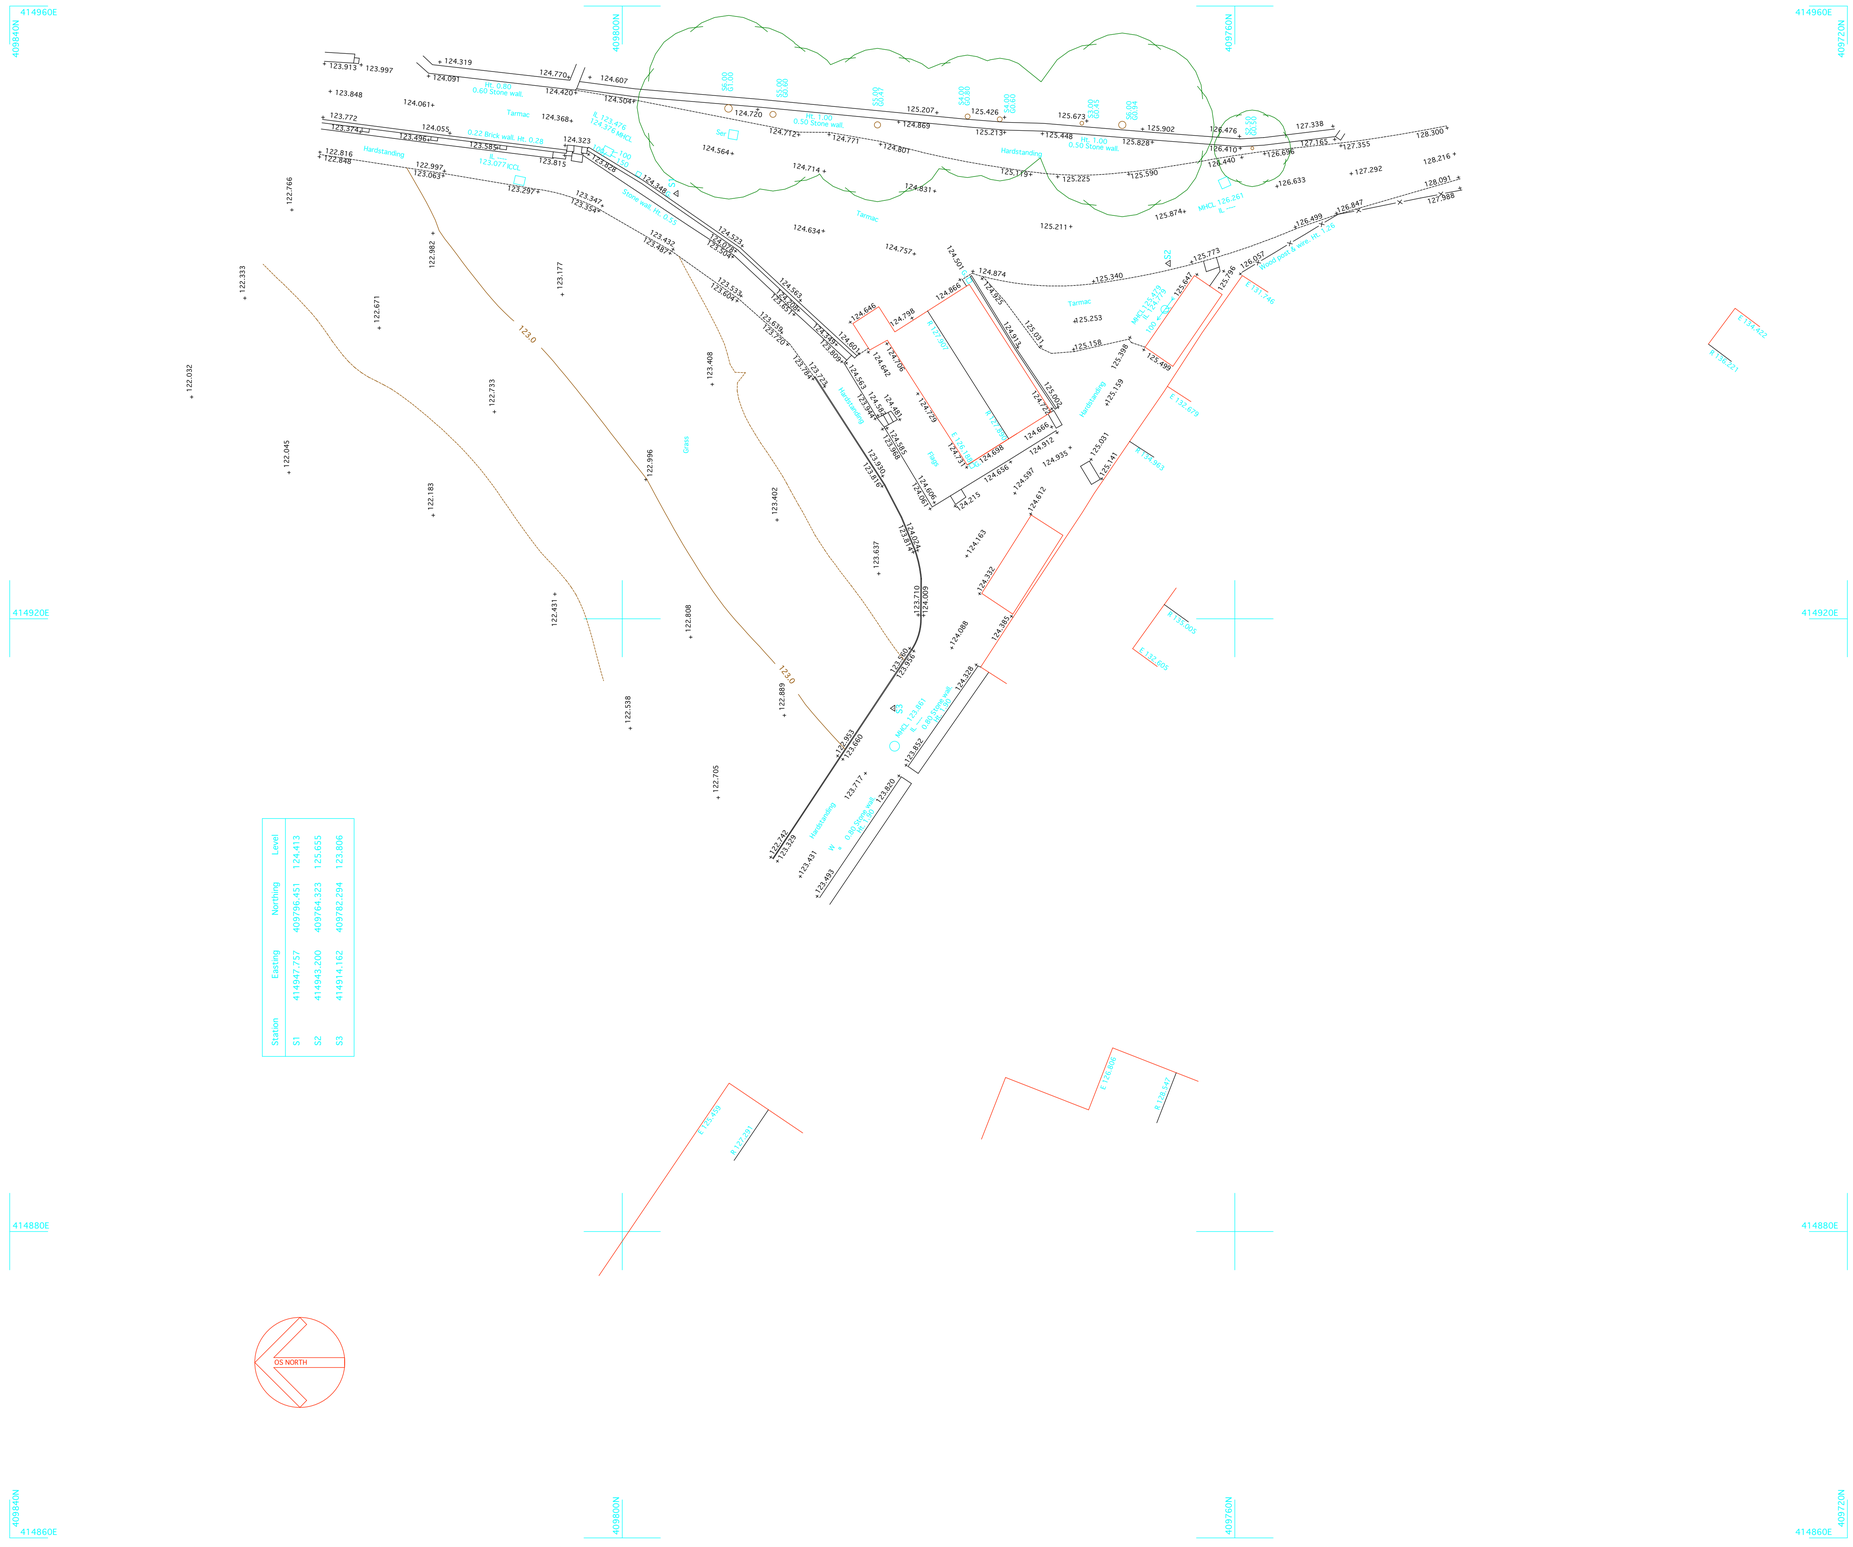

Station	Easting	Northing	Level
S1	414947.757	409791.451	124.413
S2	414943.200	409764.323	125.655
S3	414914.162	409782.294	123.806

LEGEND

Manhole shown thus	MH
Inspection Cover	IC
Lamphole	LH
Gully	G
Lampost	LP
Telegraph Post	TP
Electricity Poles	EP
Road Traffic Signs	RS
Traffic Lights	TL
General Post Office	GPO
Post Office Telephones	POT
Fire Hydrant	FH
Safety Valve	SV
Stopcock Water	SCW
Stopcock Gas	Gas
Unknown Stoptap	ST

Spot Level	+123.562
Kerb Line	
Fence Line	Wood post & rail
Hedge Line	Or
Contours 5m interval	105
Contours 1m interval	33
Tree Spread	S 5.0
Girth	G 1.30
Cover Level	CL 112.335
Invert Level	IL 111.733
Foul Drain	
Surface Water	
Unknown Service	Serv
Survey Station	S3 Or S3

Floor Level	FL 10.907
Height floor to structural soffit	SS 2.87
Height floor to false ceiling	FC 2.22
Height floor to sill	S 0.67
Height of window	W 1.23
Height of Door	D 1.98
Height floor to underside of Beam	US 3.61
Vent	V
Fall Pipe	FP
Sky Light	SL
Water Closet	WC
Sink	S
Boxed Column	
Shop fitting or cladding	

HAYCOCK & TODD
LAND SURVEY CONSULTANTS ARCHITECTURAL SURVEYORS
The Hollies, 43 Church Street, Royston, Barnsley, S71 4QU
T : 01226 709630 F : 01226 709631
E : info@land-surveying.co.uk W : land-surveying.co.uk

SITE SURVEY

THONGSBRIDGE CRICKET CLUB, MIRY LANE, THONSBRIDGE, HOLMFIRTH.

Sheet Diagram

Datum	Sheet 1 of 1	Survey Job No. S7316	Scale 1/200
GRID- Related to Ordnance Survey using One Point Localisation on Station S1. Orientation at OS Grid North.	Surveyed by SH	Date of Survey August 2010	S7316
	Drawn by SH		
	Checked by PBT		
LEVEL- Related to Ordnance Survey by connection to the OS Active Network by G.P.S			