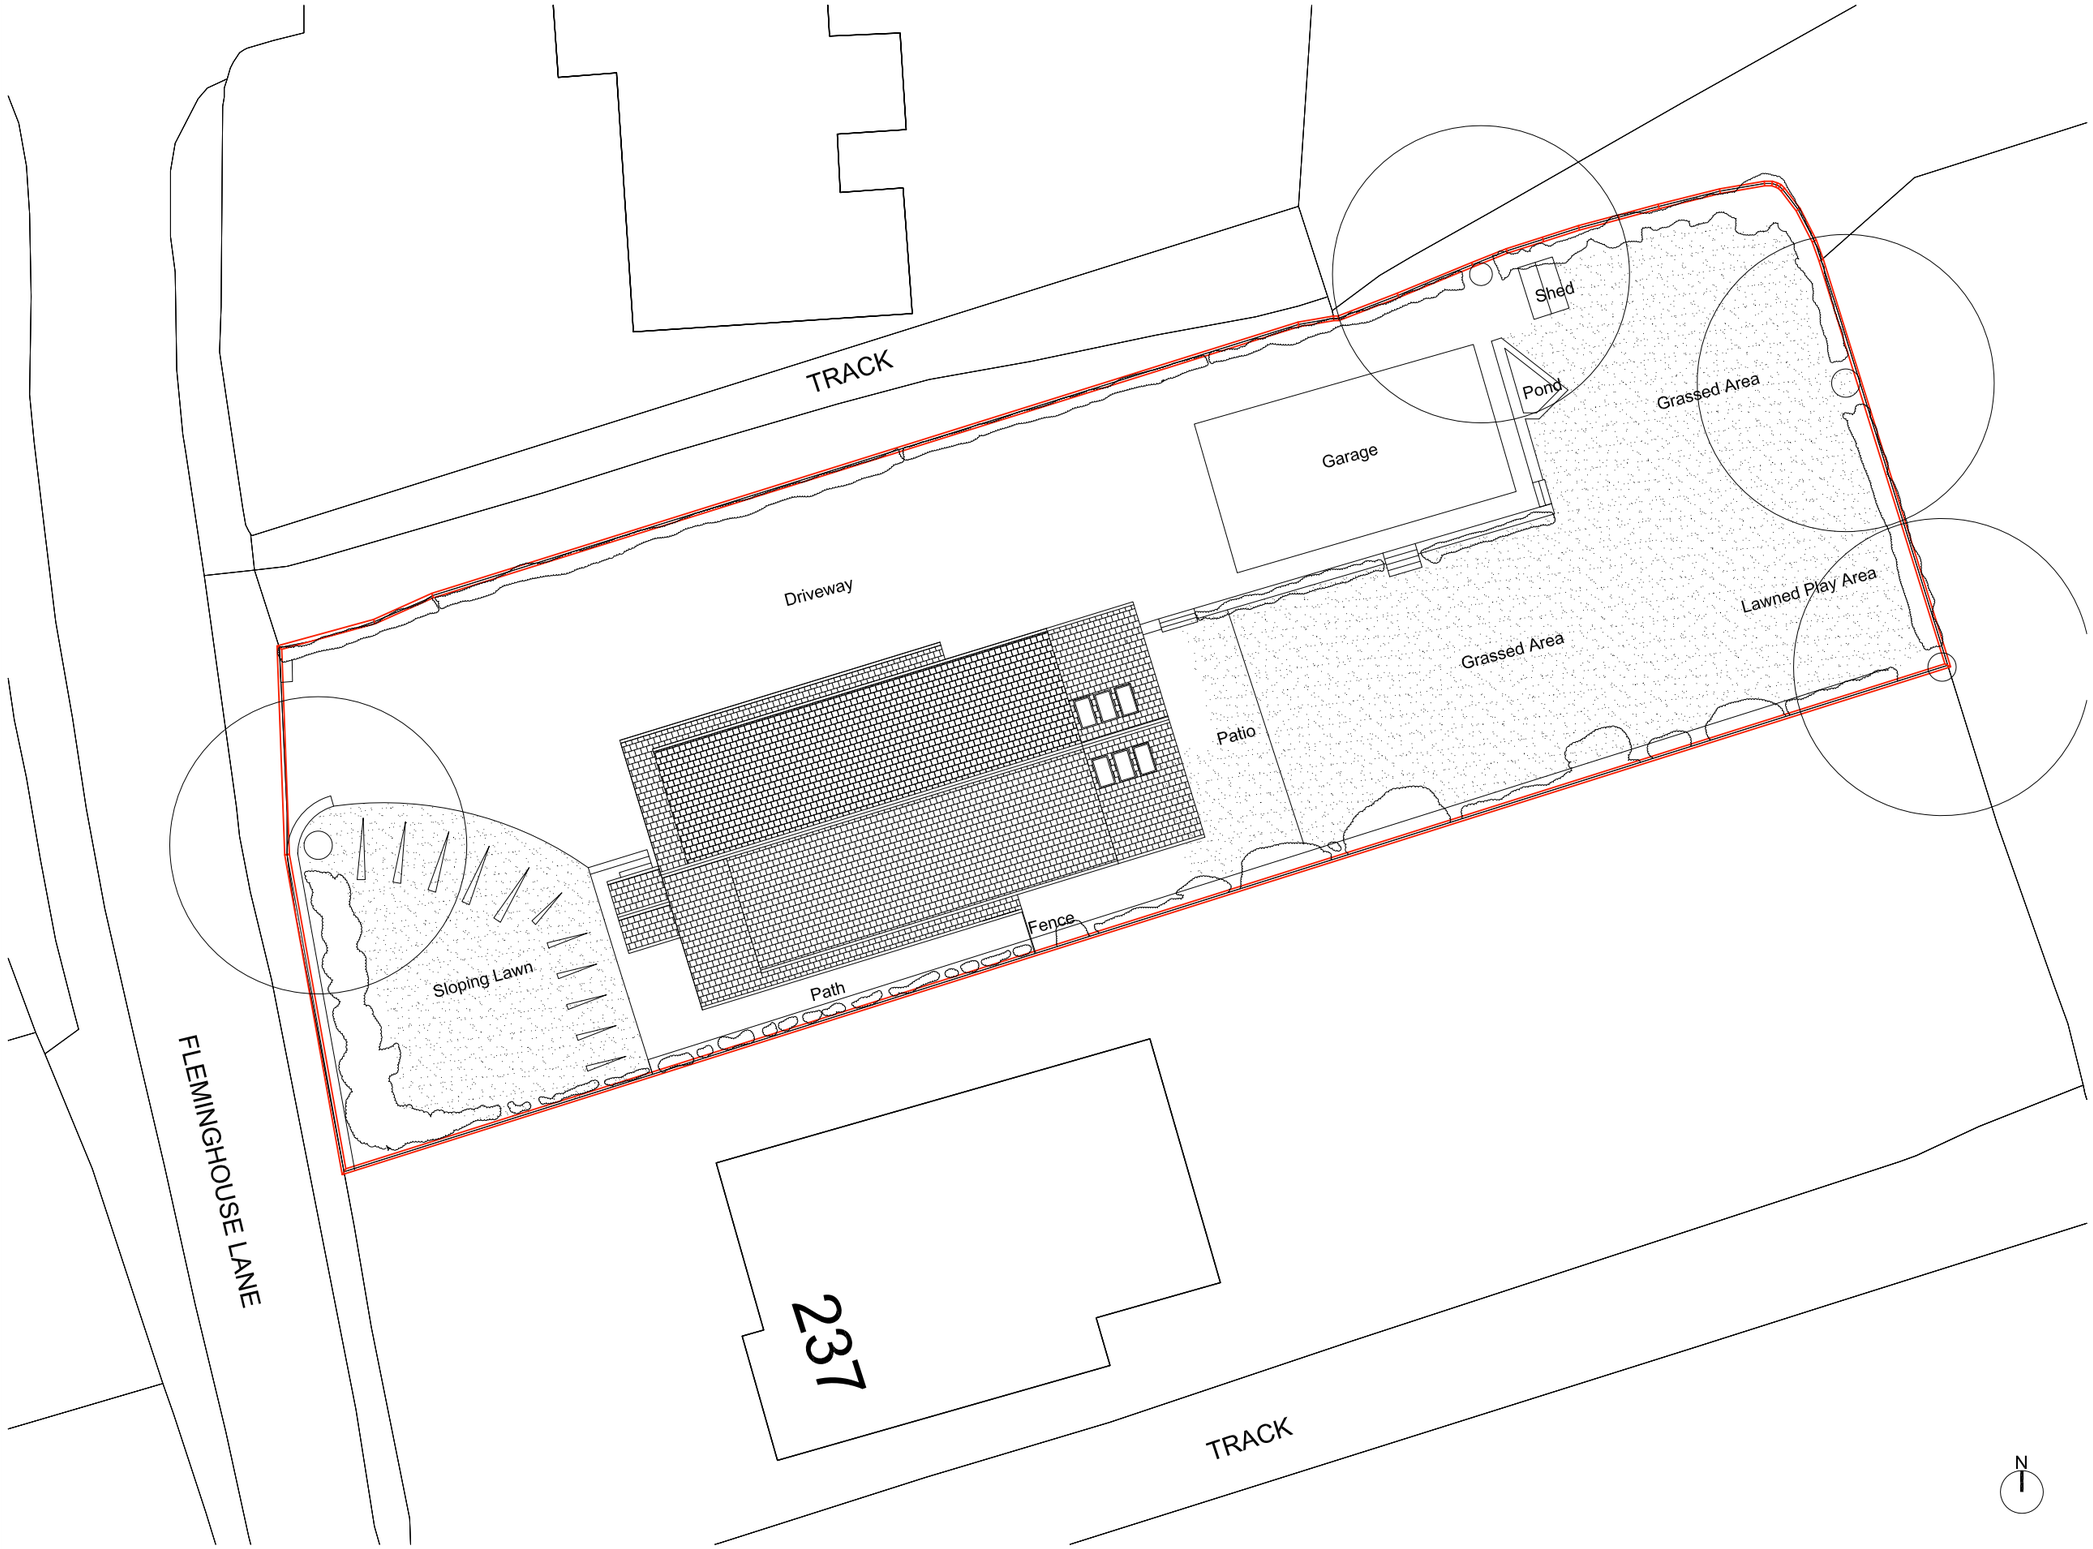

©Crown copyright and database rights 2016: Ordnance Survey 0100031673

0m 5m 10m 20m

Proposed Site Plan

notes

1. DO NOT SCALE FROM THIS DRAWING - USE FIGURED DIMENSIONS ONLY
2. TO BE READ IN CONJUNCTION WITH ALL OTHER CONSULTANTS / SPECIALISTS DRAWINGS. REPORT ANY DISCREPANCIES BEFORE AFFECTED WORK COMMENCES
3. ALL SETTING OUT DIMENSIONS TO BE CHECKED ON SITE BY CONTRACTOR BEFORE WORK COMMENCES

rev.	description		
X	xx/xx/xx	xx	xx
xxxxxxxxxxxxxxxxxxxxxxxxxxxxxxxxxxxxxxxx			

client	Mr & Mrs R Haigh
project	235 Fleminghouse Lane, Almondbury
drawing title	Proposed Site Plan
drawing number	015028_102
revision	-
drawing status	Planning
scale	1:200 @A3
date	05.04.2016
drawn by	AK
checked by	AK

SIMPLY ARCHITECTURAL
71 Lascelles Hall Road, Lascelles Hall,
HUDDERSFIELD,
West Yorkshire,
HD5 0BE
t: 07899844497
e: info@simplyarchitectural.co.uk
www.simplyarchitectural.co.uk