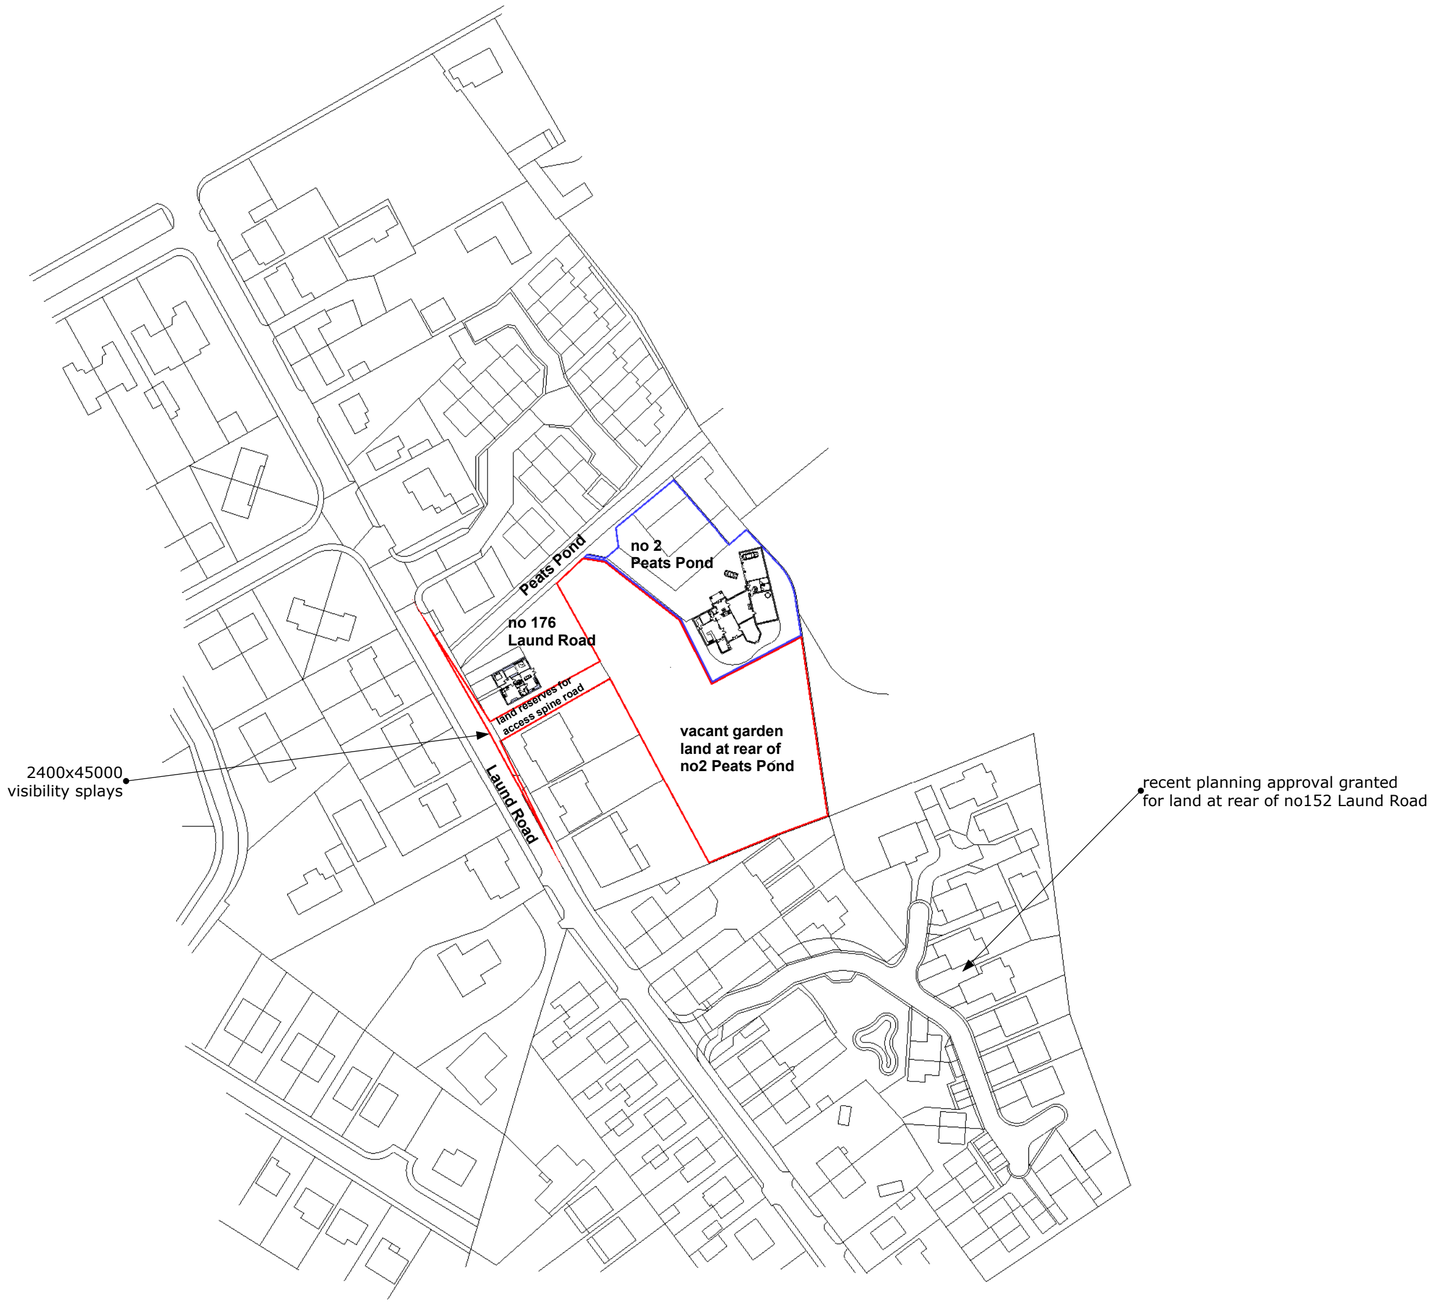


North

Jade3 Architecture Ltd

Jade3 Architecture Ltd, Unit 67, Second Floor Bowers Mill, Branch Road, Barkisland, Halifax HX4 0AD

Tel. 01422 371400 Cellphone . 07535 740097 www.jade3architecture.co.uk

Outline Planning

Vacant garden land at rear of no2 Peats Pond, Salendine Nook, Huddersfield

Project No.	Project Title		
2016 Enquiry 16	**Existing locaton plan with red and blue lines**		
Drawn By	Reviewed By	Scale	Date
	MC	**1:1250@ A2 size**	**25/04/2016**
Drawn No.	Reviewed Title		Revision
103			

Important Notice
Do not scale off this drawing. Critical dimensions should be checked on site prior to works commencing. Dimensional conflicts should be brought to the company's attention as soon as they become apparent. Failure to do so could render the contractor liable for subsequent losses. Copyright in this drawing and any work executed from this drawing remians the property of Jade3 Architecture Ltd.

© Copyright Jade3 Architecture Ltd.