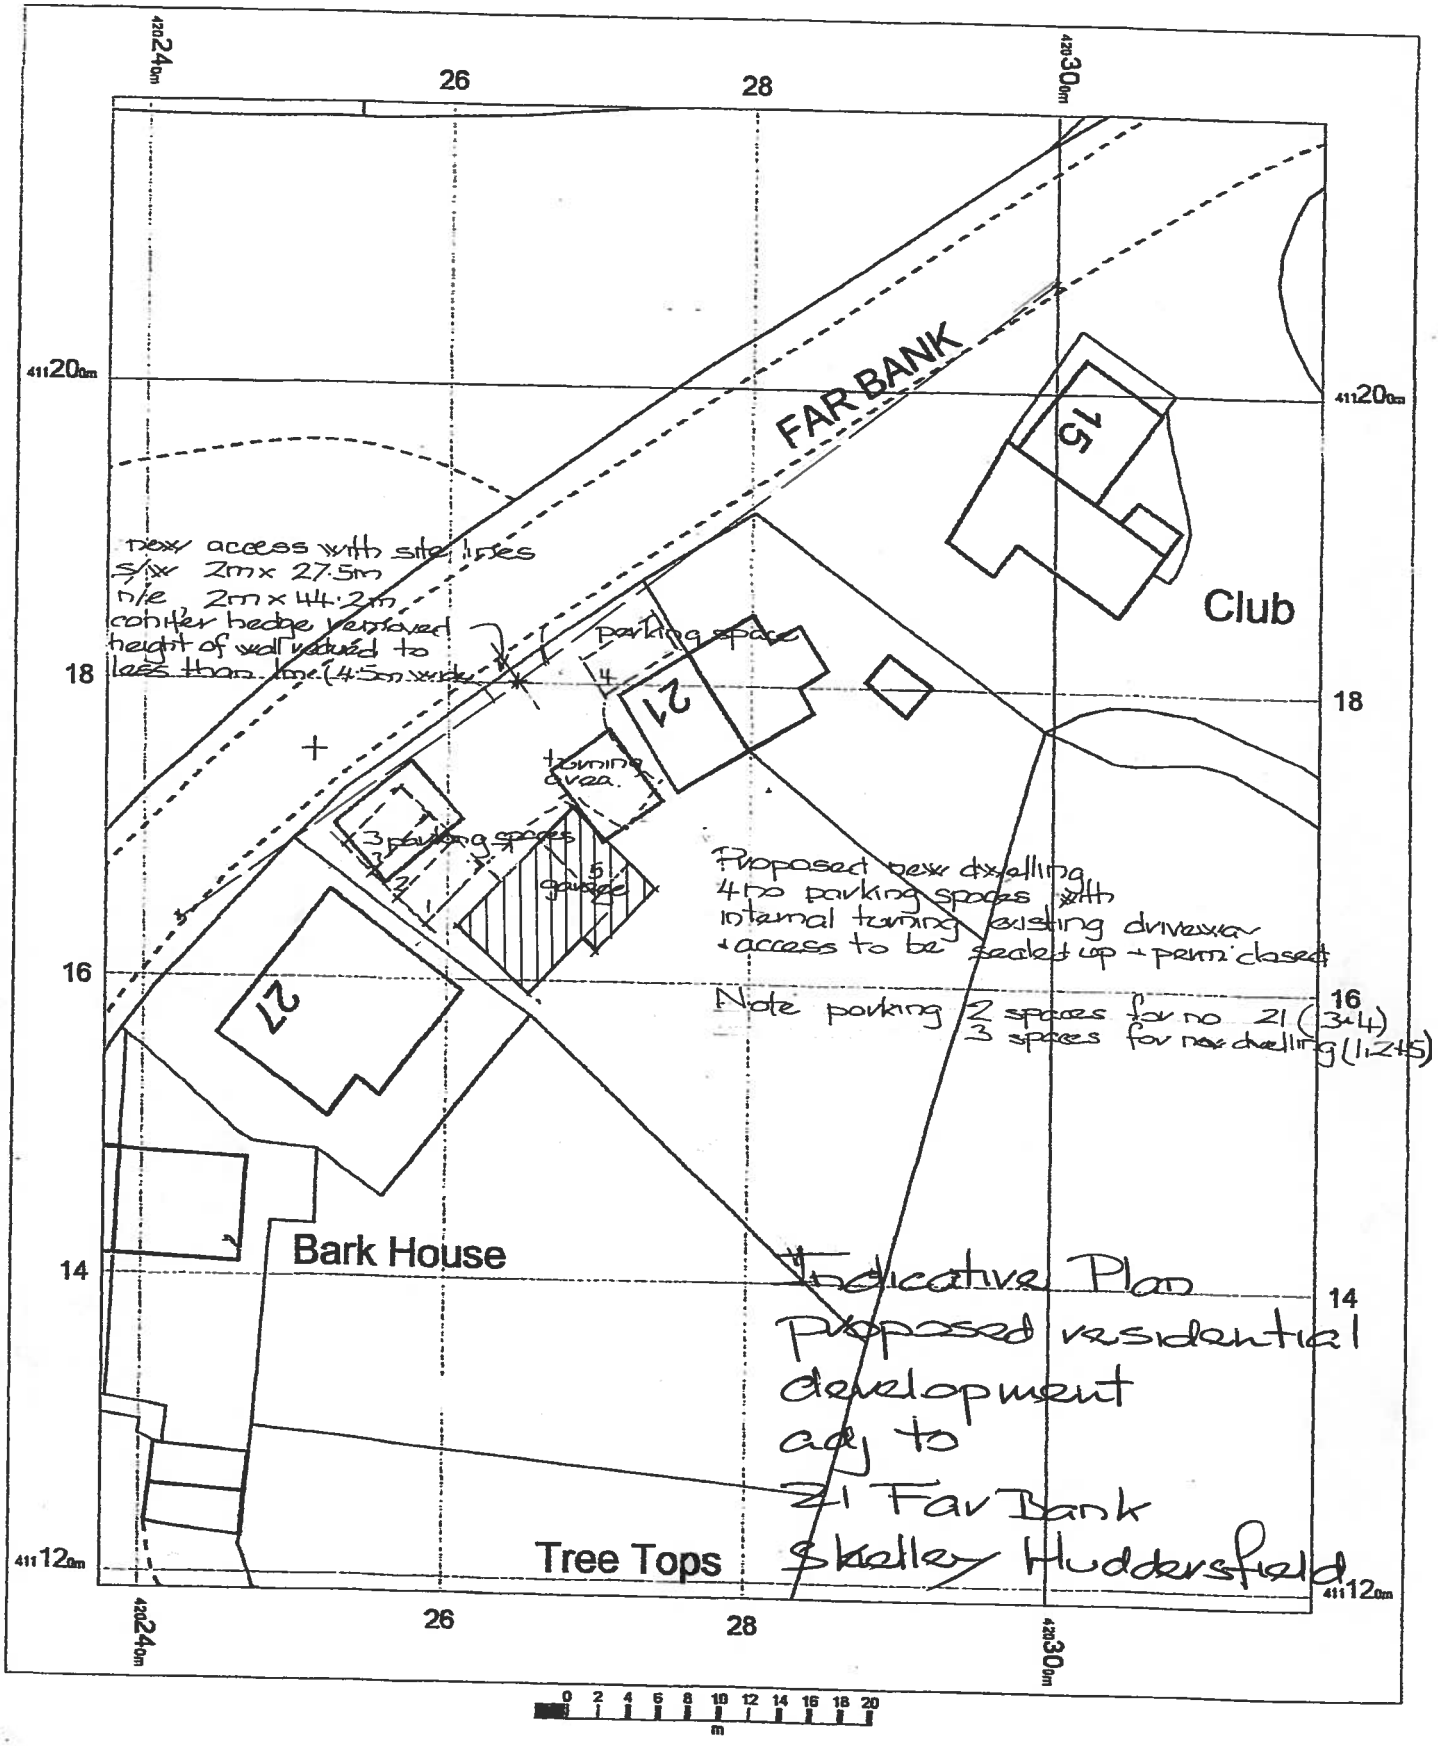


OS Mastermap
29 May 2013, ID: BW1-00232619
www.blackwellmapping.co.uk

1:500 scale print at A4, Centre: 420278 E, 411169 N

©Crown Copyright. Licence no. 100041040

N

Mapping sourced from Ordnance Survey

BLACKWELL'S
www.blackwellmapping.co.uk
TEL: 0113 245 2623
maps.leeds@blackwell.co.uk