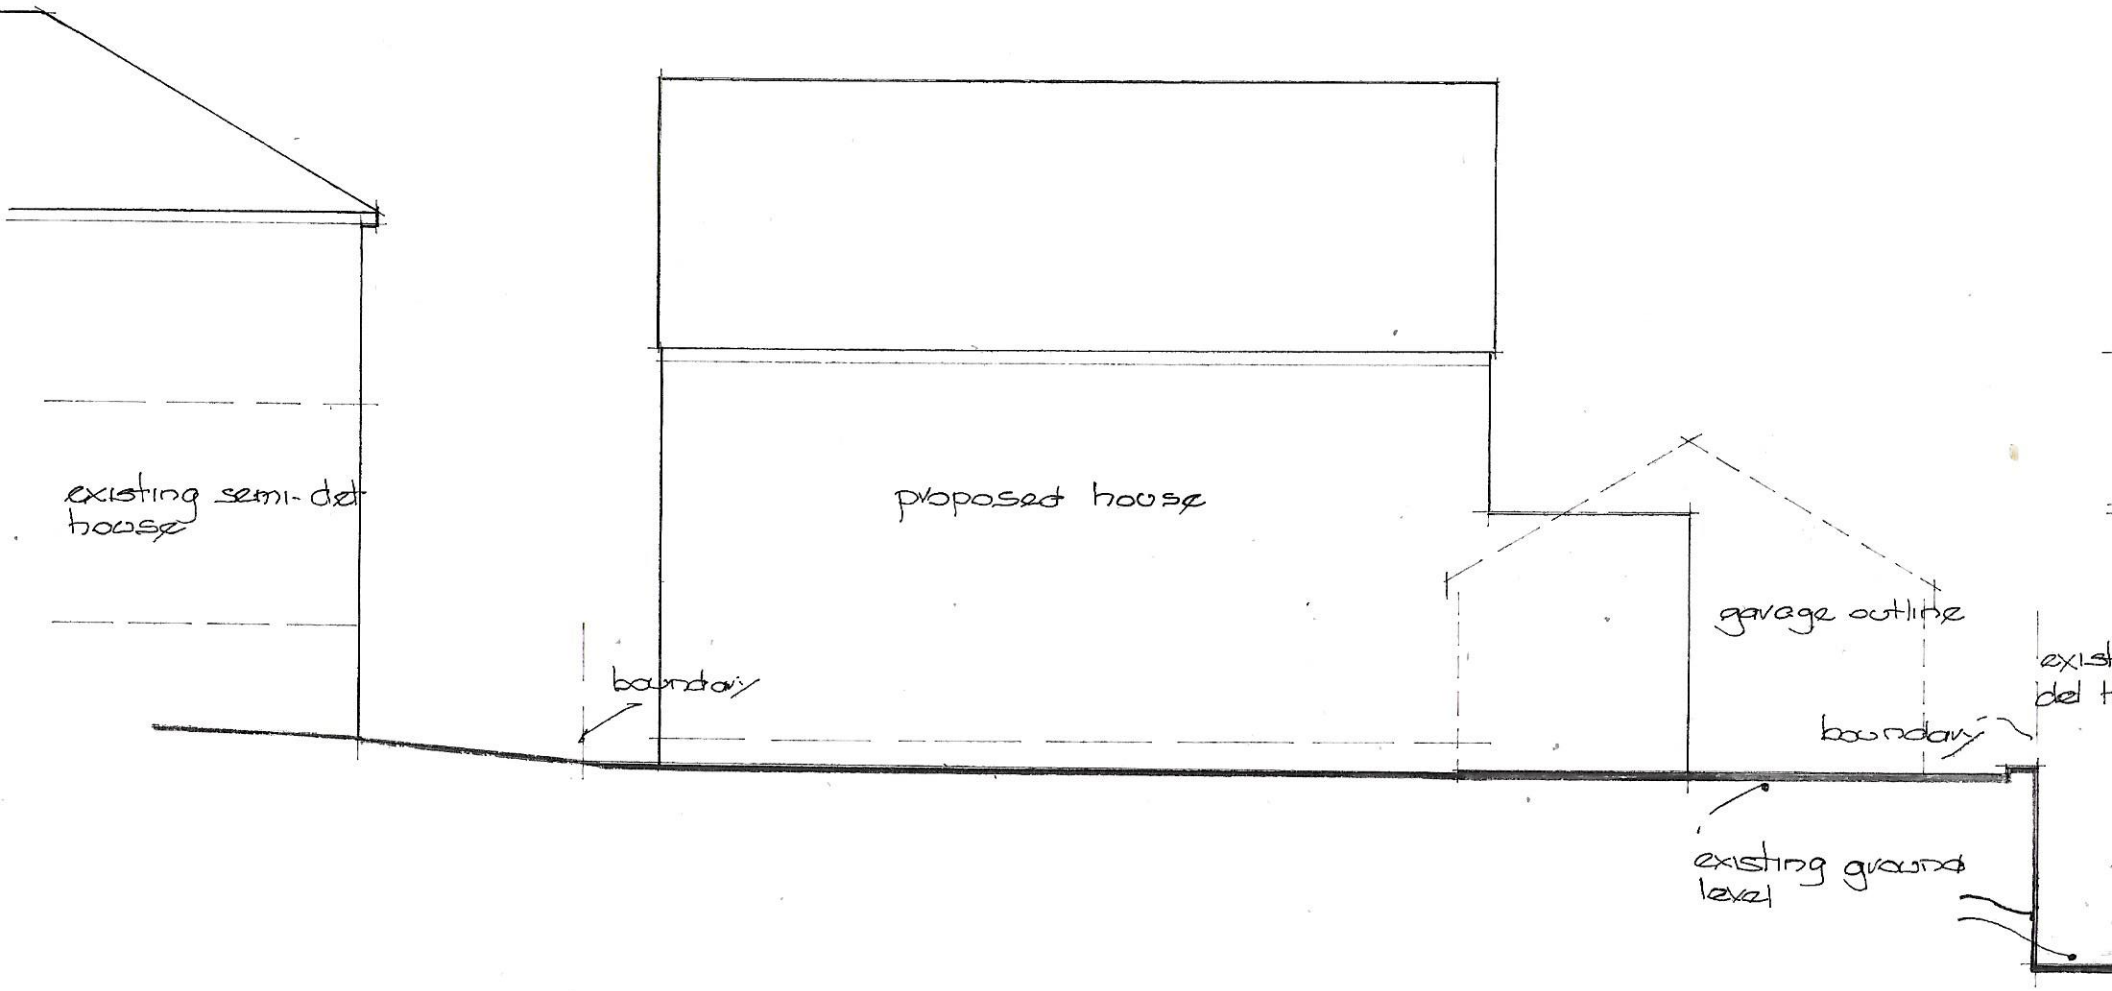

Street scene elevation 1:100
Proposed detached house @ adj to 21 Far Bank Shelley