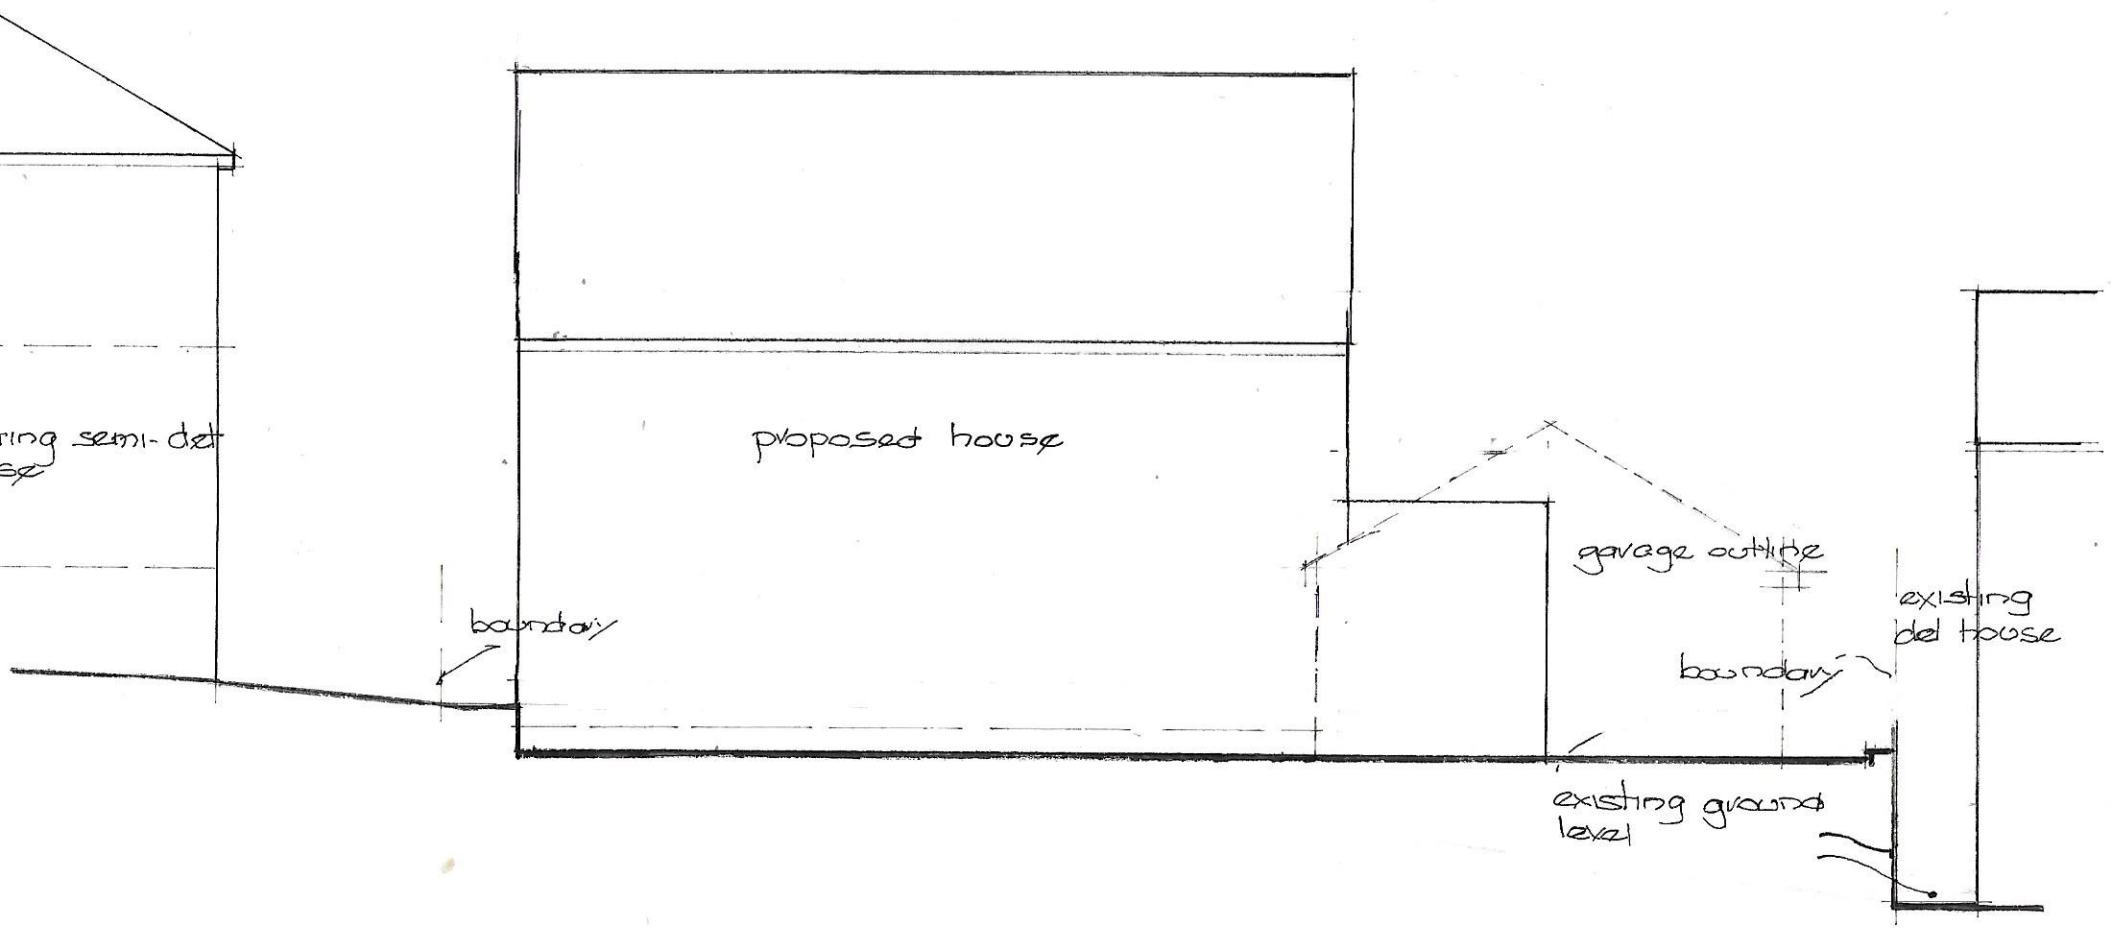

Street scene elevation 1:100
Proposed detached house @
adj to 21 Fair Bank Shelley