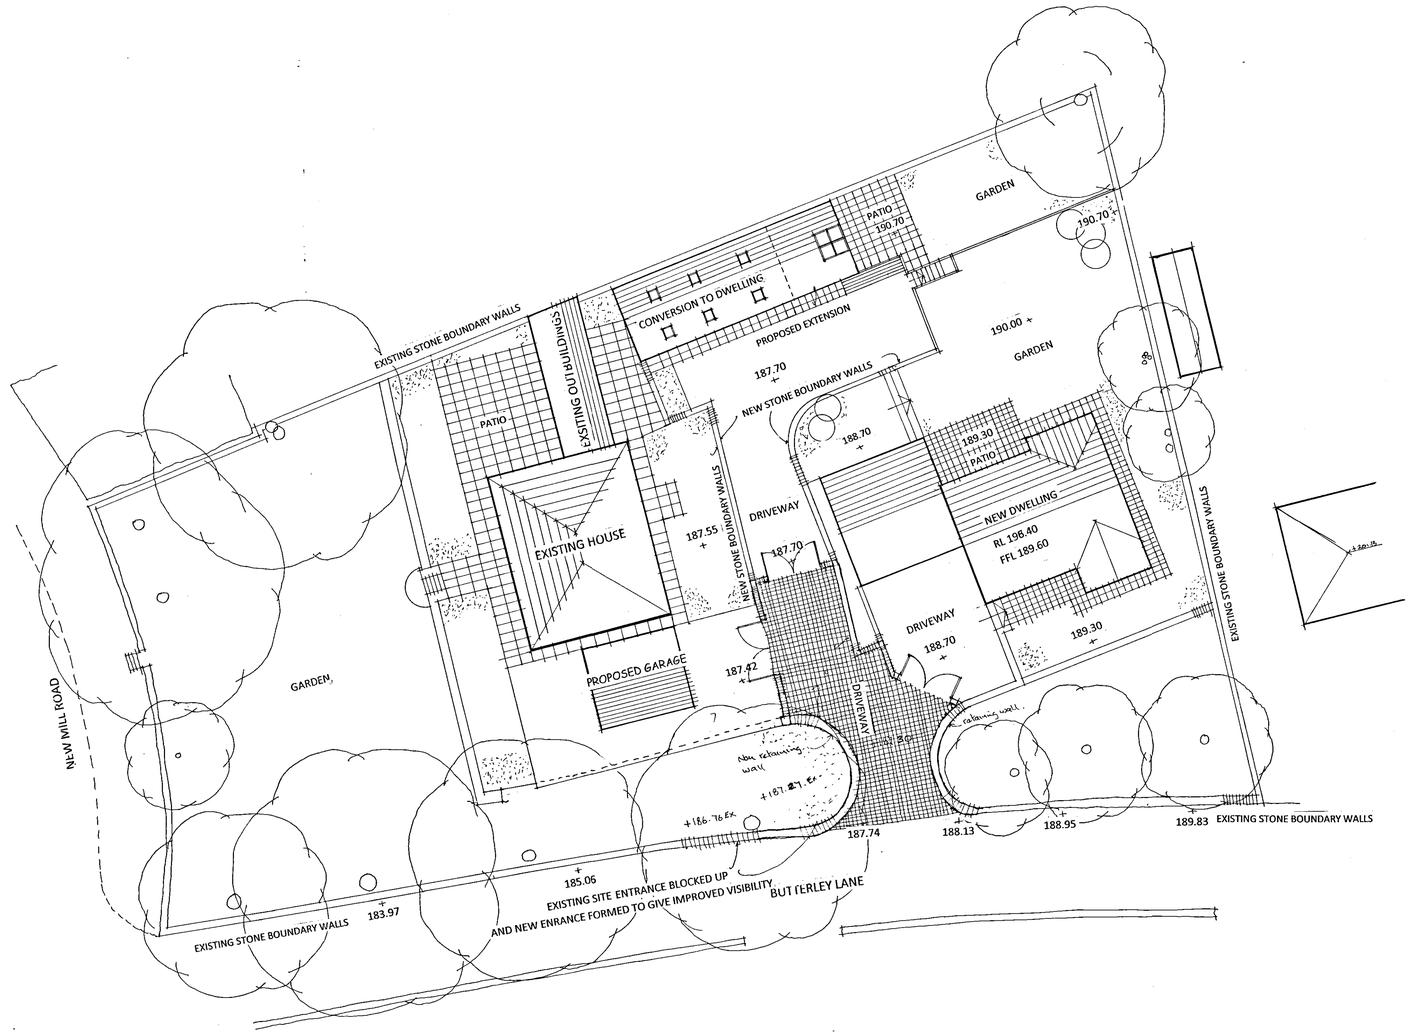

PROPOSED SITE PLAN 1:200

northern design
partnership
chartered
architects

the chapel
millmoor road
meltham
huddersfield
hd9 5ju
tel: 01484 854848
fax: 01484 854949

CLIENT

DOMUS PROPERTY LTD

PROJECT

PROPOSED DEVELOPMENT
SPRINGWOOD HOUSE BUTTERLEY LANE
NEW MILL

DRAWING TITLE

PROPOSED SITE PLAN

Rev	Notes	Date	Drawn

SCALE

PROJECT No.	DRAWING No.	Rev.
1610	14	