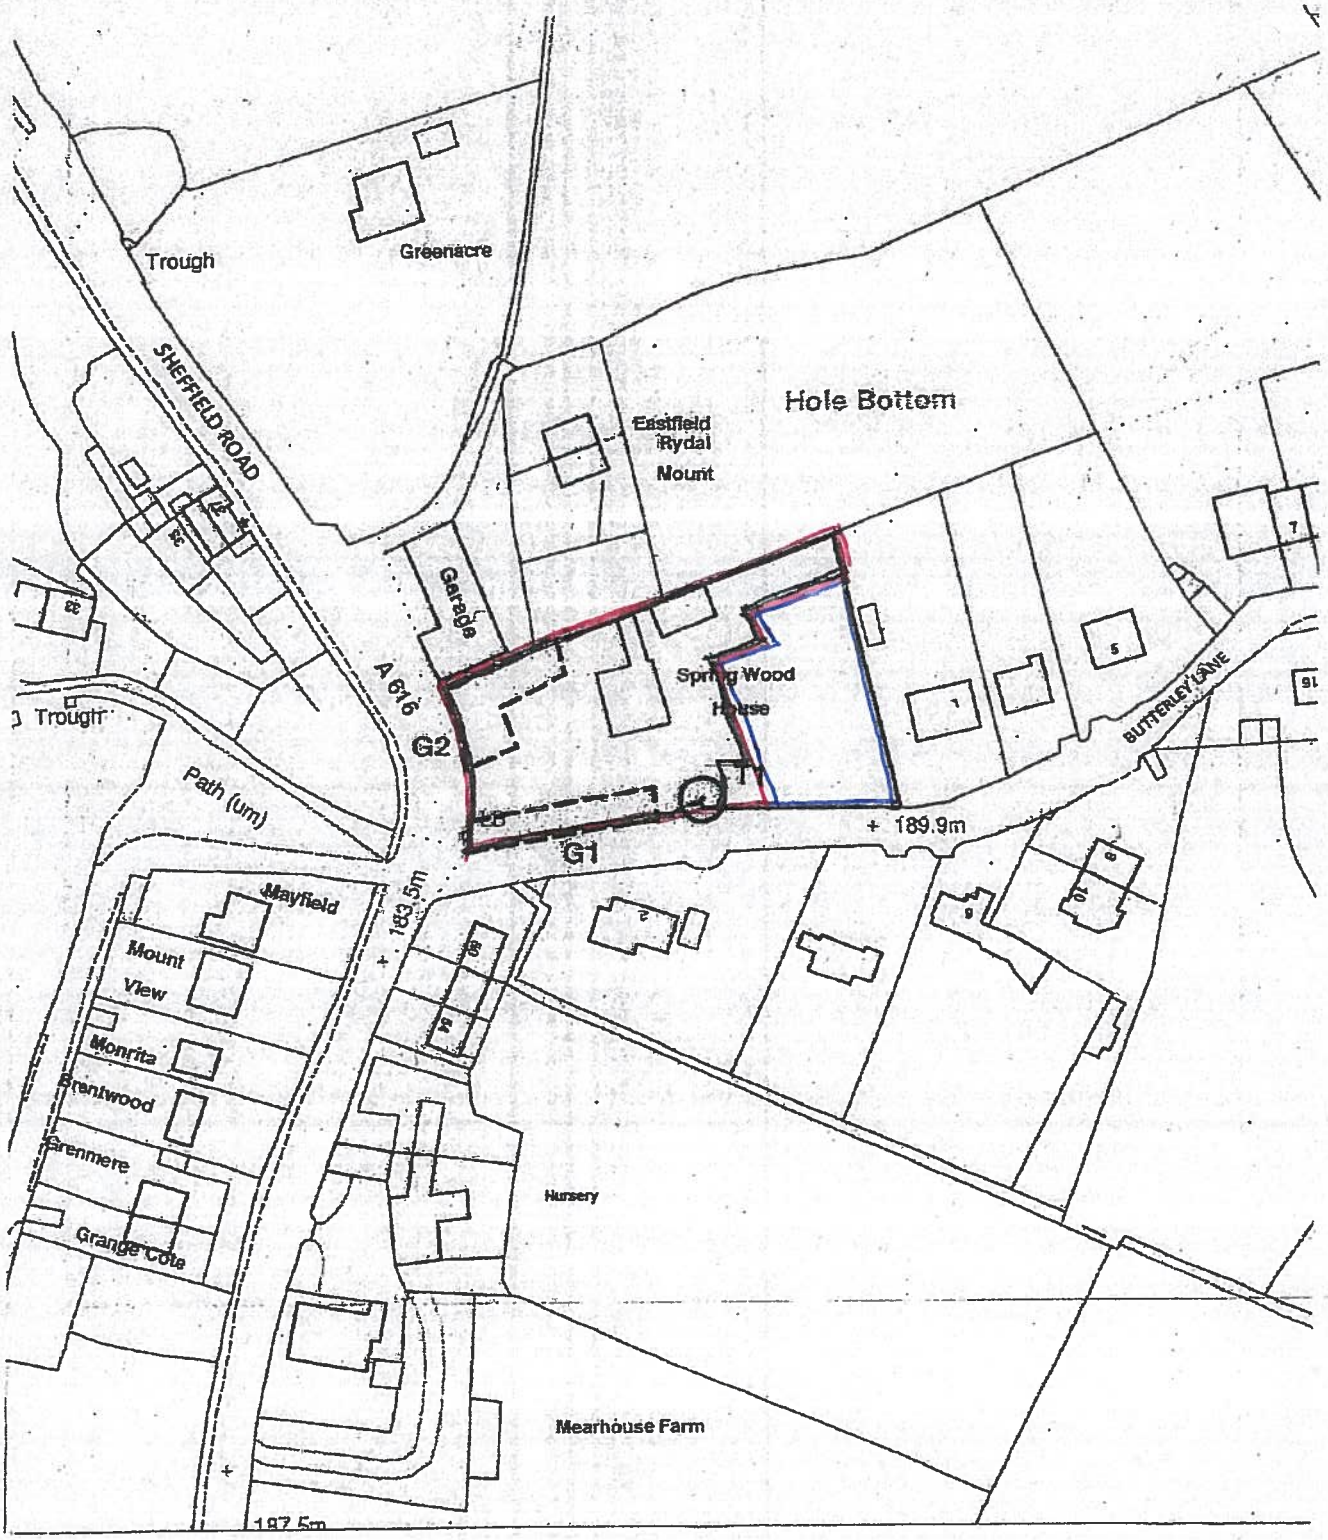

LOCATION PLAN SCALE 1:1250