Only figured dimensions should be used.

Scaled dimensions should be checked with the Architect.

This drawing together with the design, is the property and copyright of the Architect and must not be reproduced without written permission



FRONT ELEVATION

SCALE 1:50

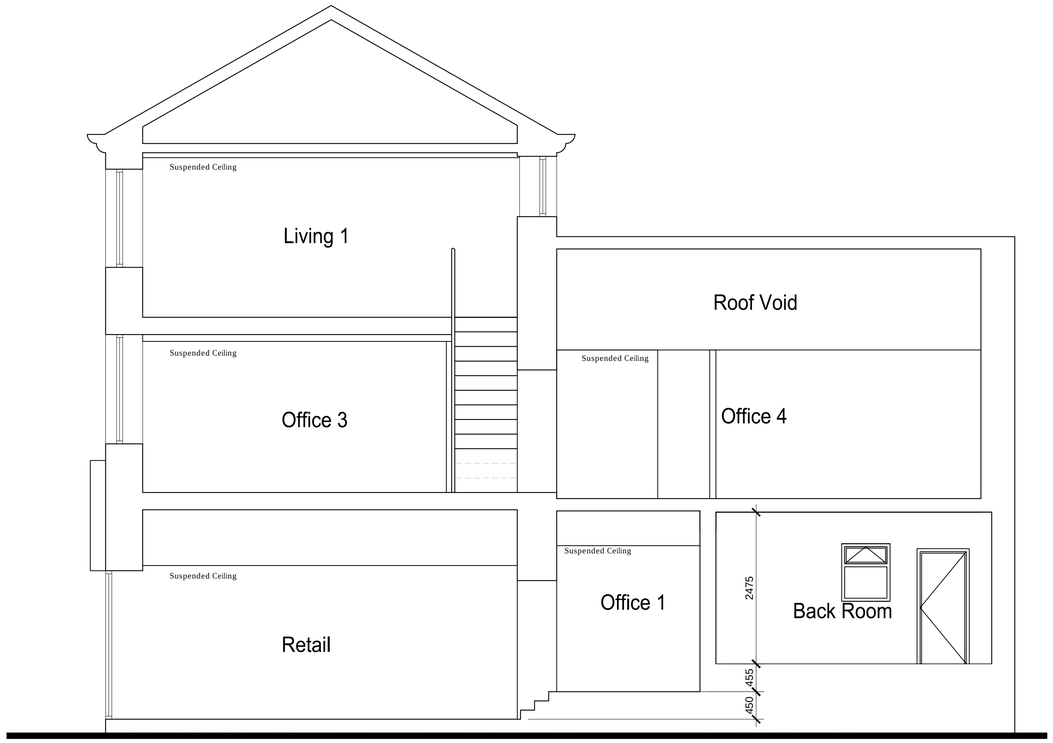

SECTION AA

SCALE 1:50

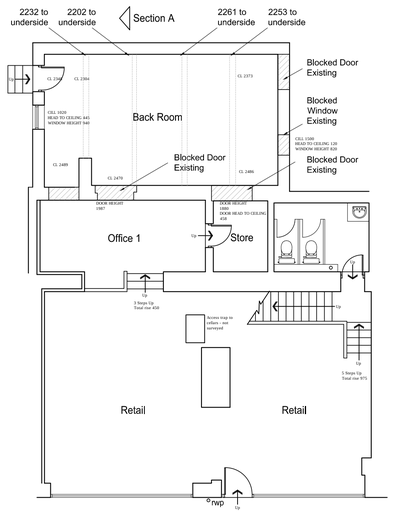

GROUND FLOOR PLAN

SCALE 1:100

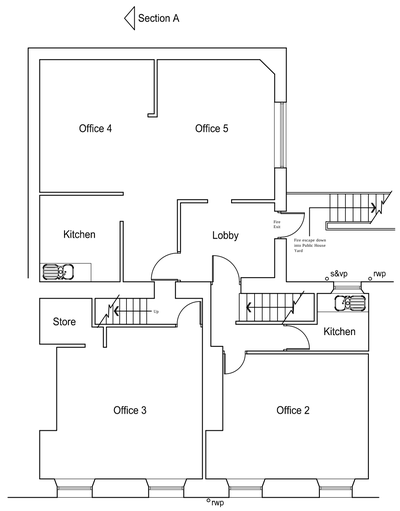

FIRST FLOOR PLAN

SCALE 1:100

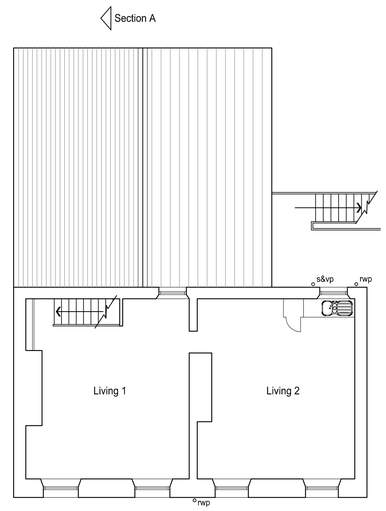

SECOND FLOOR PLAN

SCALE 1:100

PRELIMINARY

Revision:

Rev B Drawing Amended; Blocked Door in Back Room Added 29/03/2016 RS

Rev A Drawing Amended Following Survey of Back Room 25/02/2016 RS

acumen
designers & architects Ltd
HEADROW HOUSE, OLD LEEDS ROAD, HD1 1SG
t: 01484 546000
www.acumenarchitects.co.uk

Client: MR G BATEHA

Job title: 7-9 CROSS CHURCH STREET, HUDDERSFIELD

Drawing title: PLANS, ELEVATION & SECTION as EXISTING

Drawn:	SKS	**Date:**	NOV 2015
Checked:	JC	**Scale:**	1:50&1:100@A1
Drawing number:			2413-01B