Only figured dimensions should be used.

Scaled dimensions should be checked with the Architect.

This drawing together with the design, is the property and copyright of the Architect and must not be reproduced without written permission



FRONT ELEVATION

SCALE 1:50

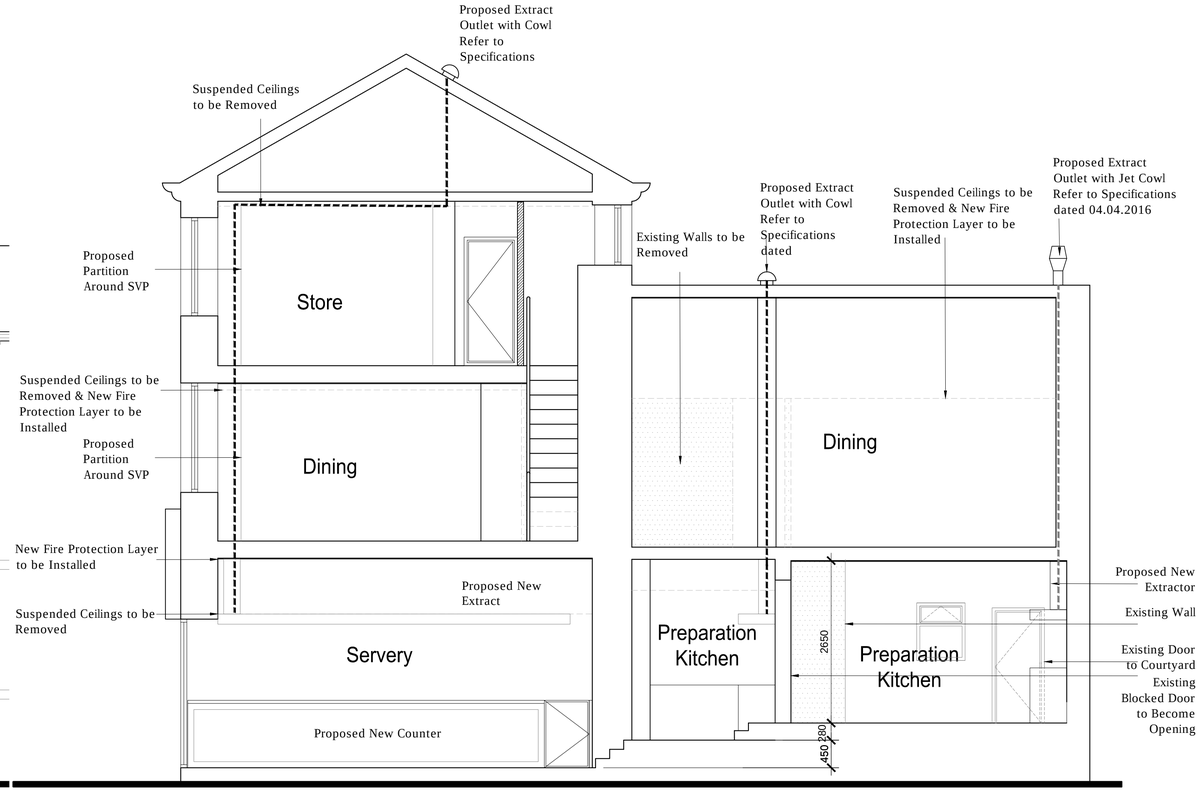

SECTION AA

SCALE 1:50

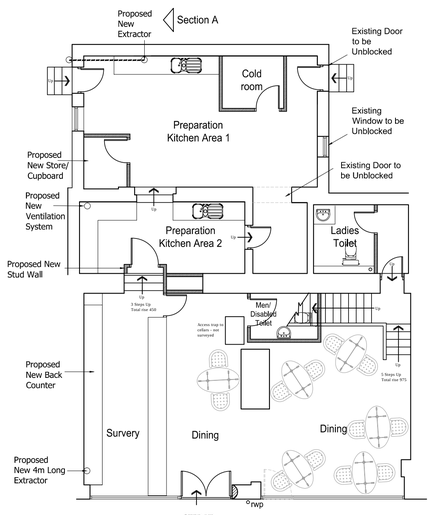

GROUND FLOOR PLAN

SCALE 1:100

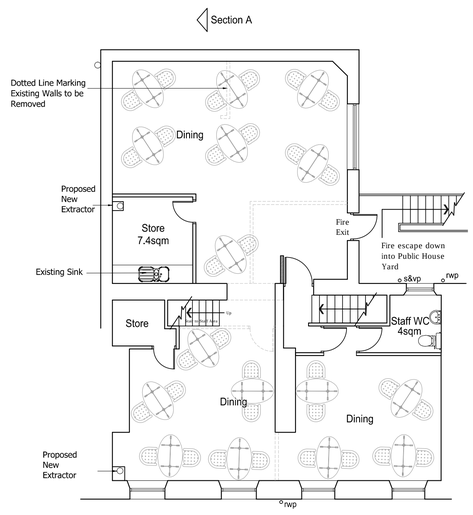

FIRST FLOOR PLAN

SCALE 1:100

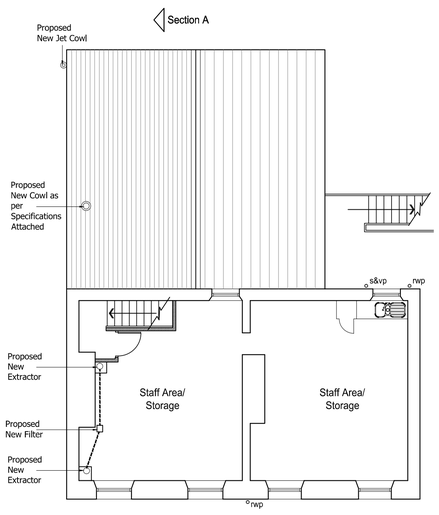

SECOND FLOOR PLAN

SCALE 1:100

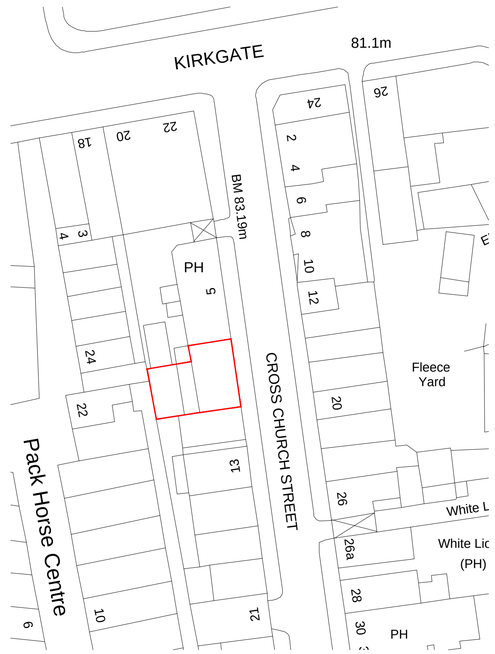

EXISTING SITE LOCATION PLAN

SCALE 1:500

PRELIMINARY

Rev M Minor amendments to shop front. 19/10/16 RS
Rev L Minor amendments to shop front . 27/07/16 RS
Rev K Front door ramp amended to a step and Staff WC and Store areas added. 20/04/16 RS
Rev J Amends to proposed floor layout following client's request. 01/04/16 RS
Rev H Extraction system in back kitchen added. 31/03/16 RS
Rev G Amends to back kitchen's following client's request. 29/03/16 RS
Rev F Amends to back kitchen's floor level following client's request. 21/03/16 RS
Rev E Amends to front elevations following client's request 21/03/16 RS
Rev D Additional Kitchen added at the Back 05/03/16 RS
Rev C Proposed Cowl Amended to Match Engineers Specifications 02/02/16 RS
Rev B Ventilation System Added to Drawing 11/01/16 RS
Rev A Drawing Amended as per Client's Comments 03/12/16 RS

acumen
designers & architects Ltd
HEADROW HOUSE, OLD LEEDS ROAD, HD2 1SG
t: 01484 546000
www.acumenarchitects.co.uk

Client: MR G BATEHA

Job title: 7-9 CROSS CHURCH STREET, HUDDERSFIELD

Drawing title: PLANS, ELEVATION & SECTION as PROPOSED

Drawn:	RS	**Date:**	NOV 2015
Checked:	JC	**Scale:**	1:100 & 1:50 @ A1
Drawing number:			2413-02M