4 BIRCHROYD CLOSE
PROPOSALS

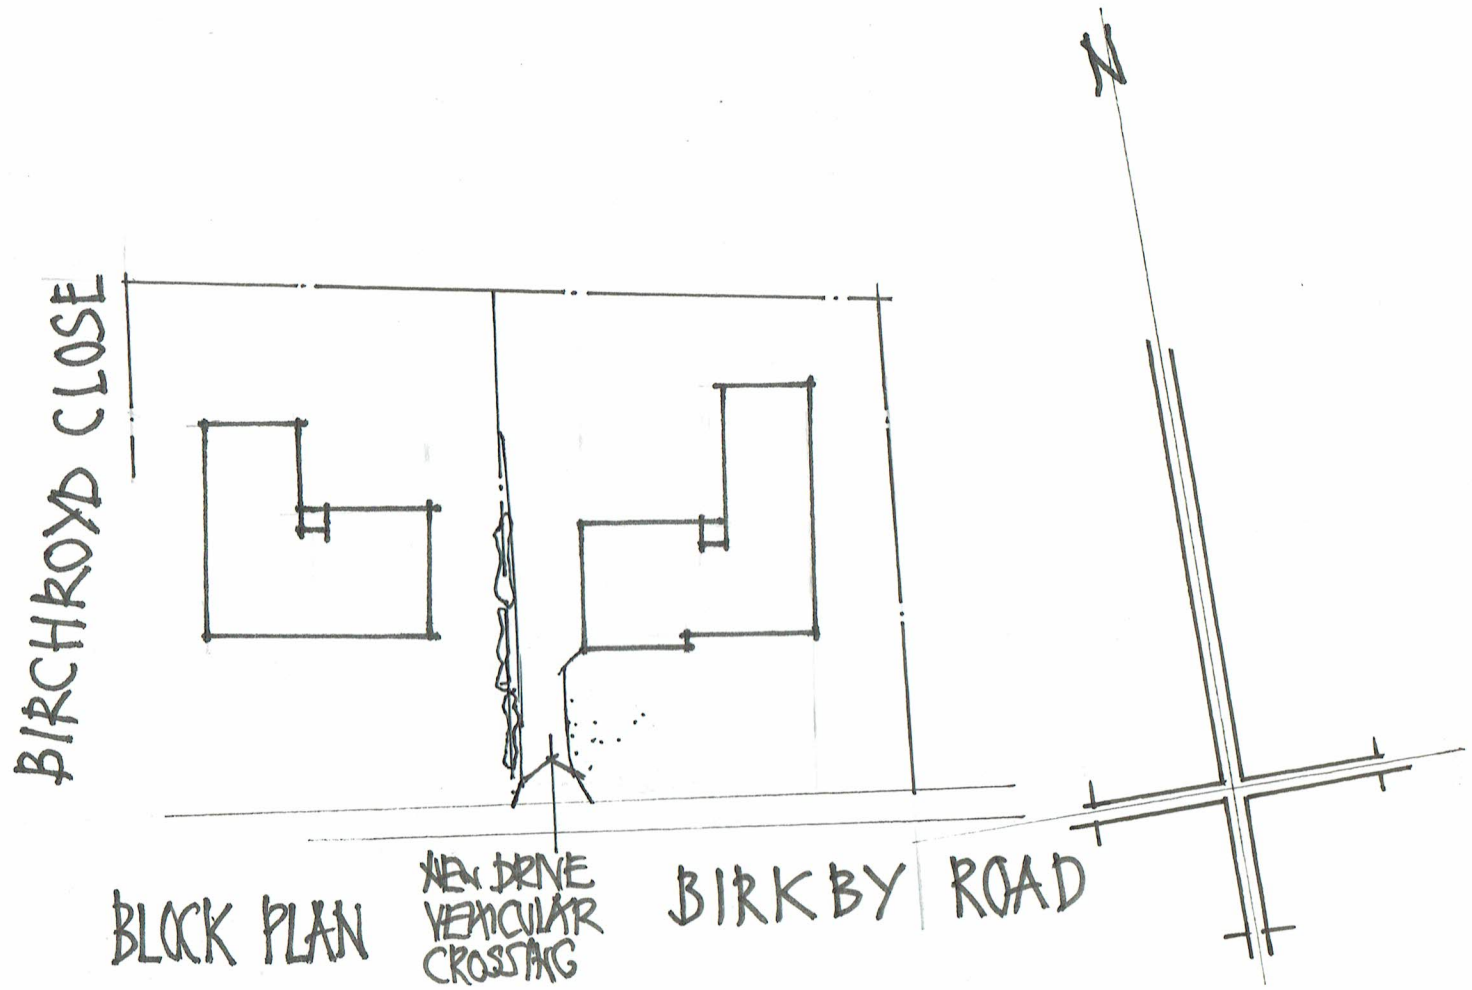

BLOCK PLAN

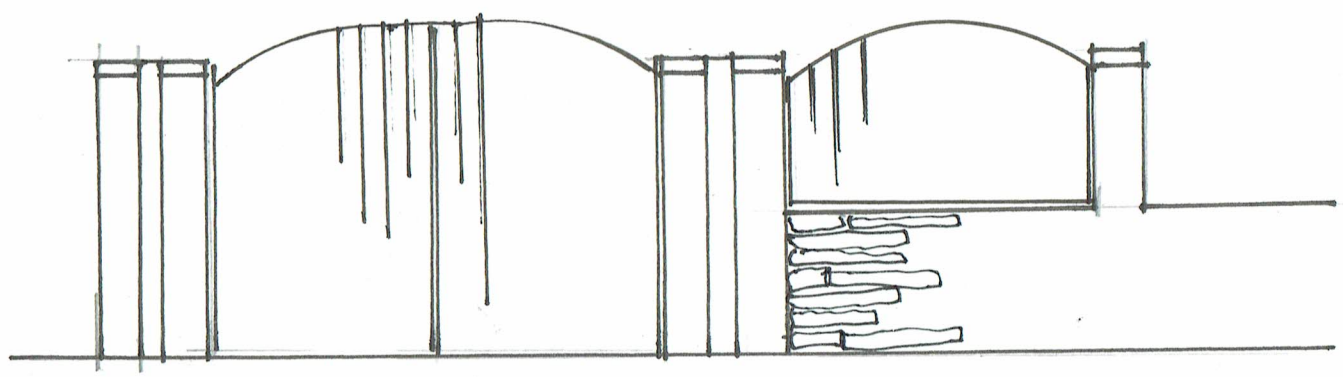

ELEVATION
AT ENTRANCE

SCALE 1:50 1:500

4 BIRCHROYD CLOSE

FRONT ELEVATION
BIRKBY ROAD

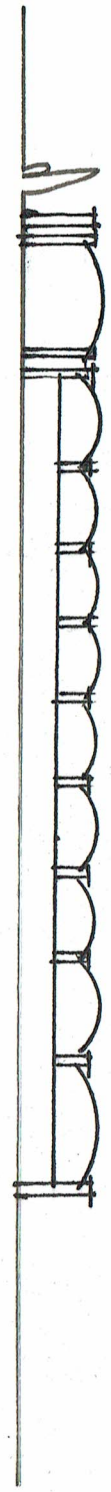

SCALE 1:200