4 BIRCHROYD CLOSE
PROPOSALS

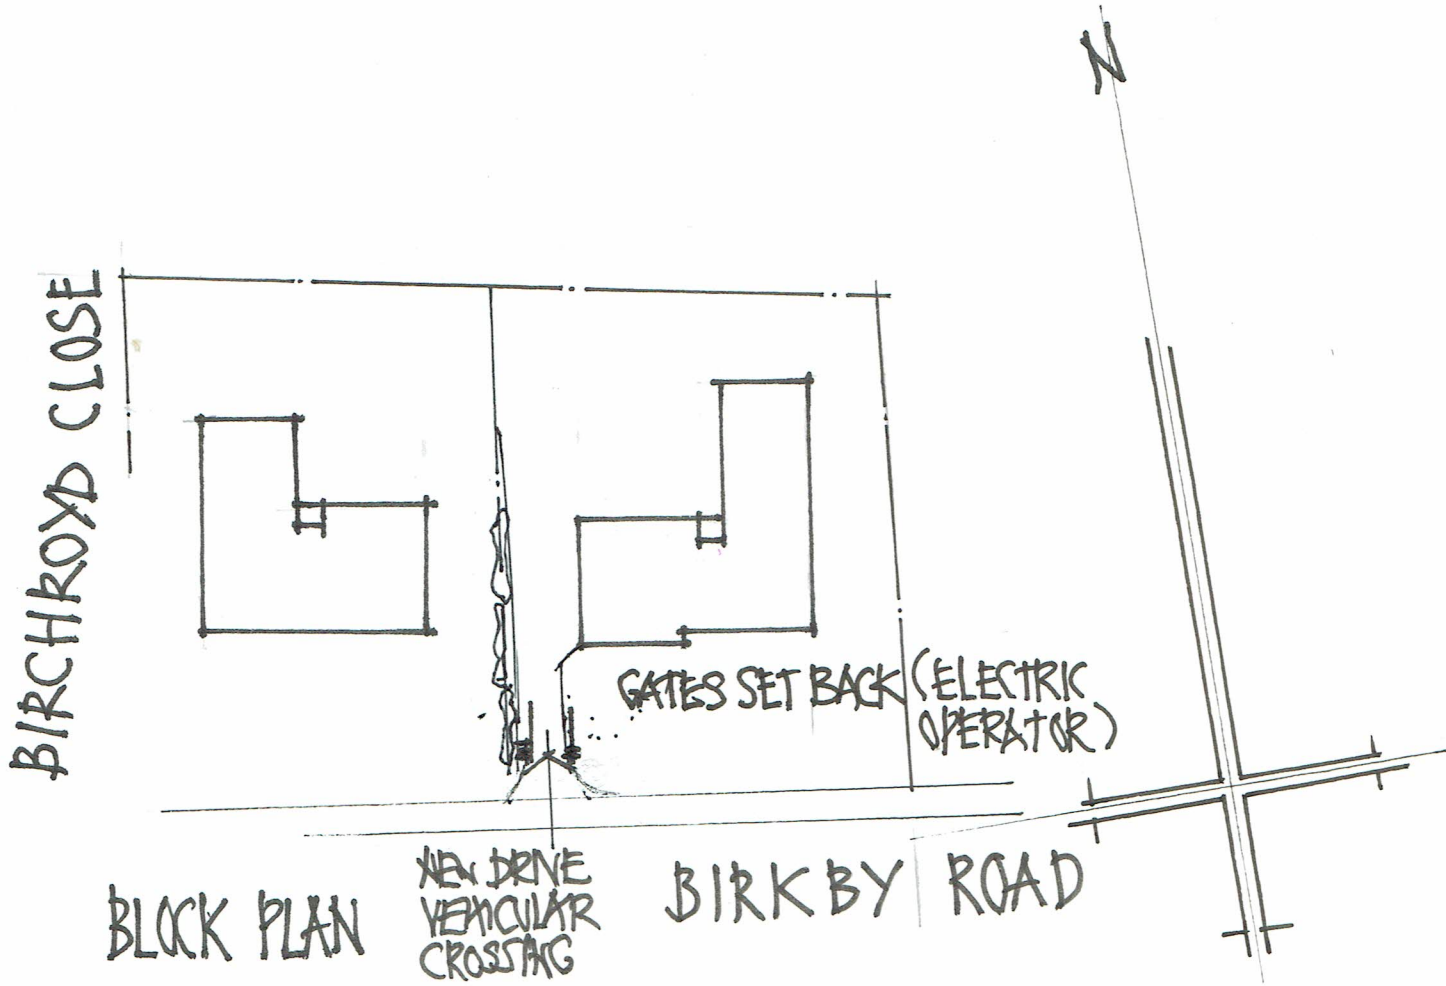

BLOCK PLAN

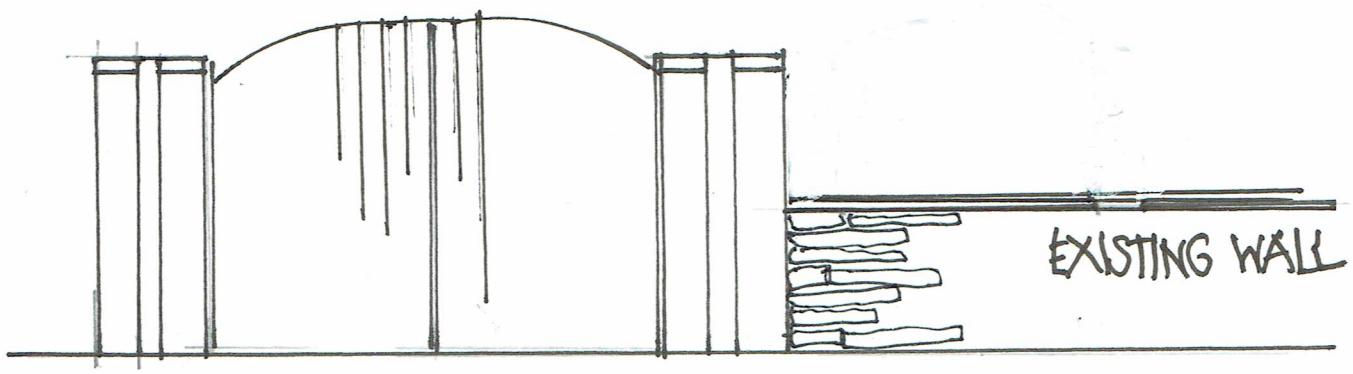

ELEVATION AT ENTRANCE

SCALE 1:50 1:500