In all cases figured dimensions shall be taken in preference to scaled dimensions All relevant dimensions shall be checked on site before any prefabricated work is put in hand	Revisions	Date	No.

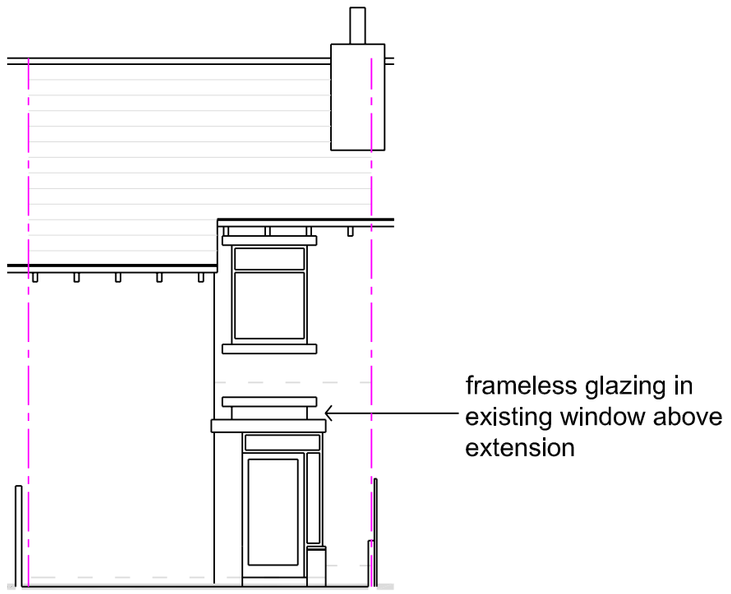

NW ELEVATION 1:100

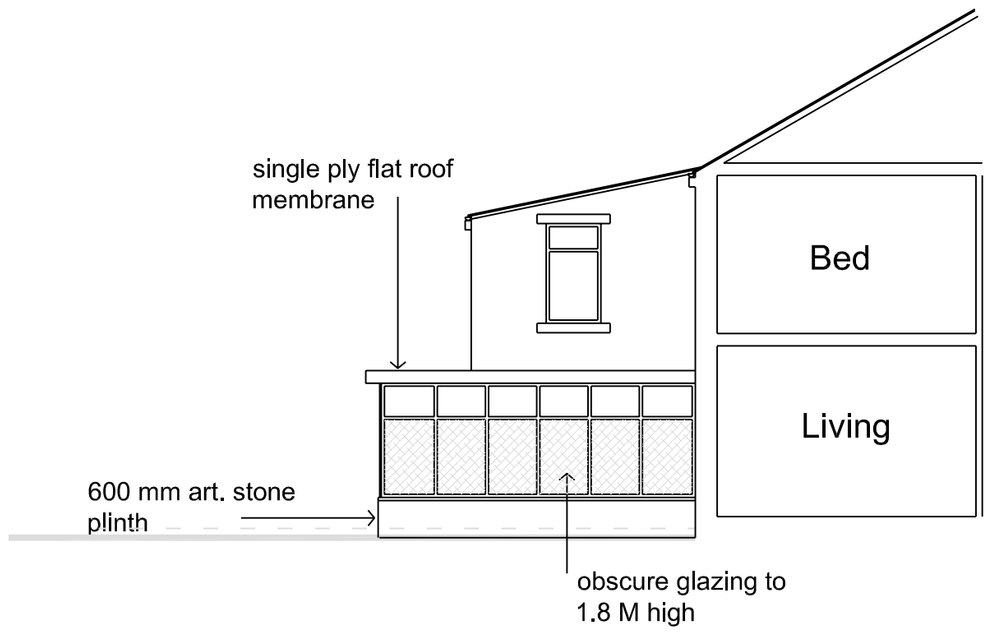

SW ELEVATION 1:100

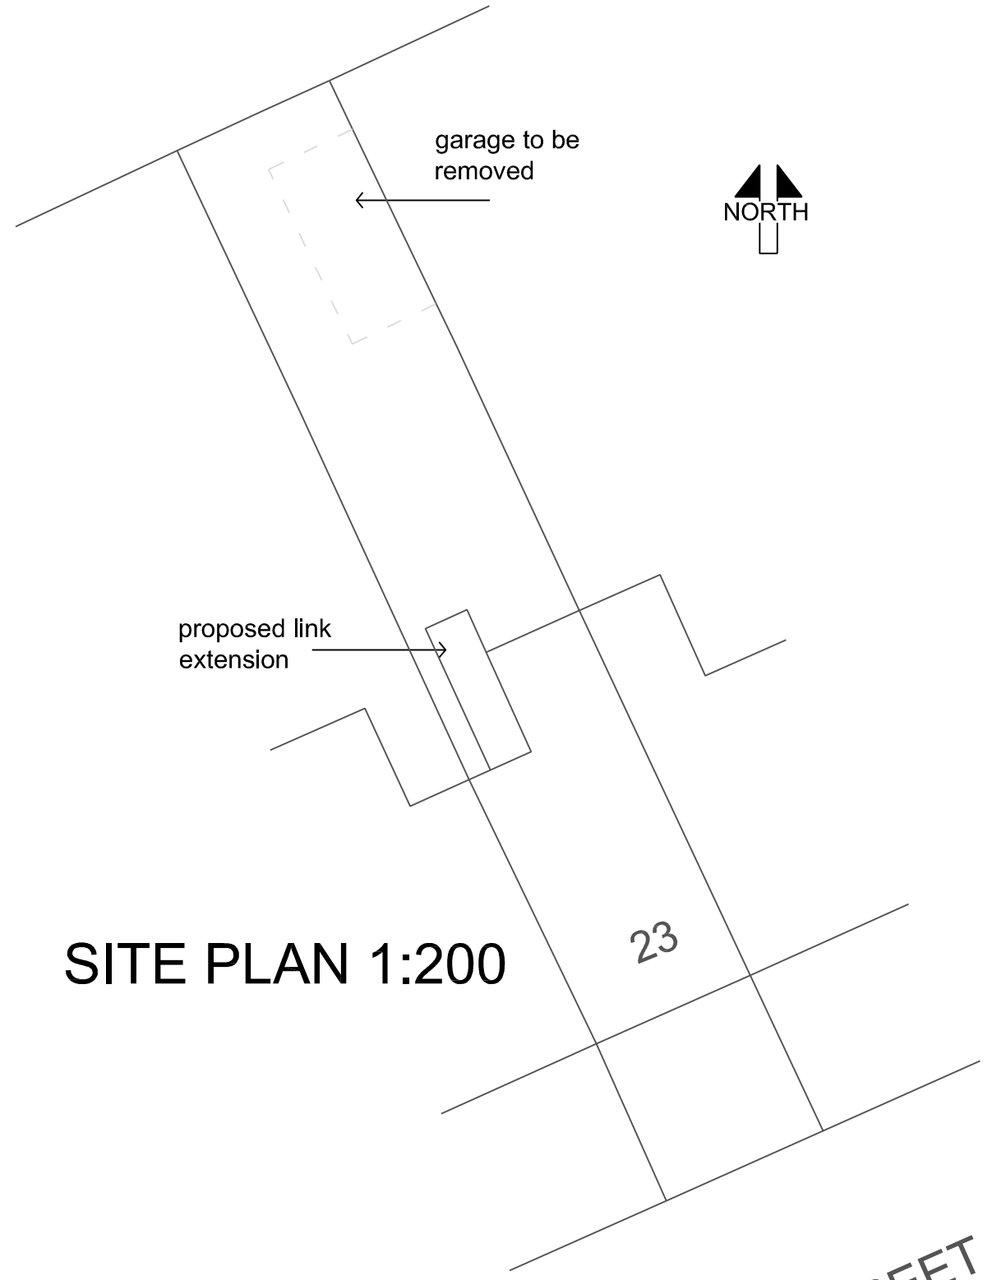

SITE PLAN 1:200

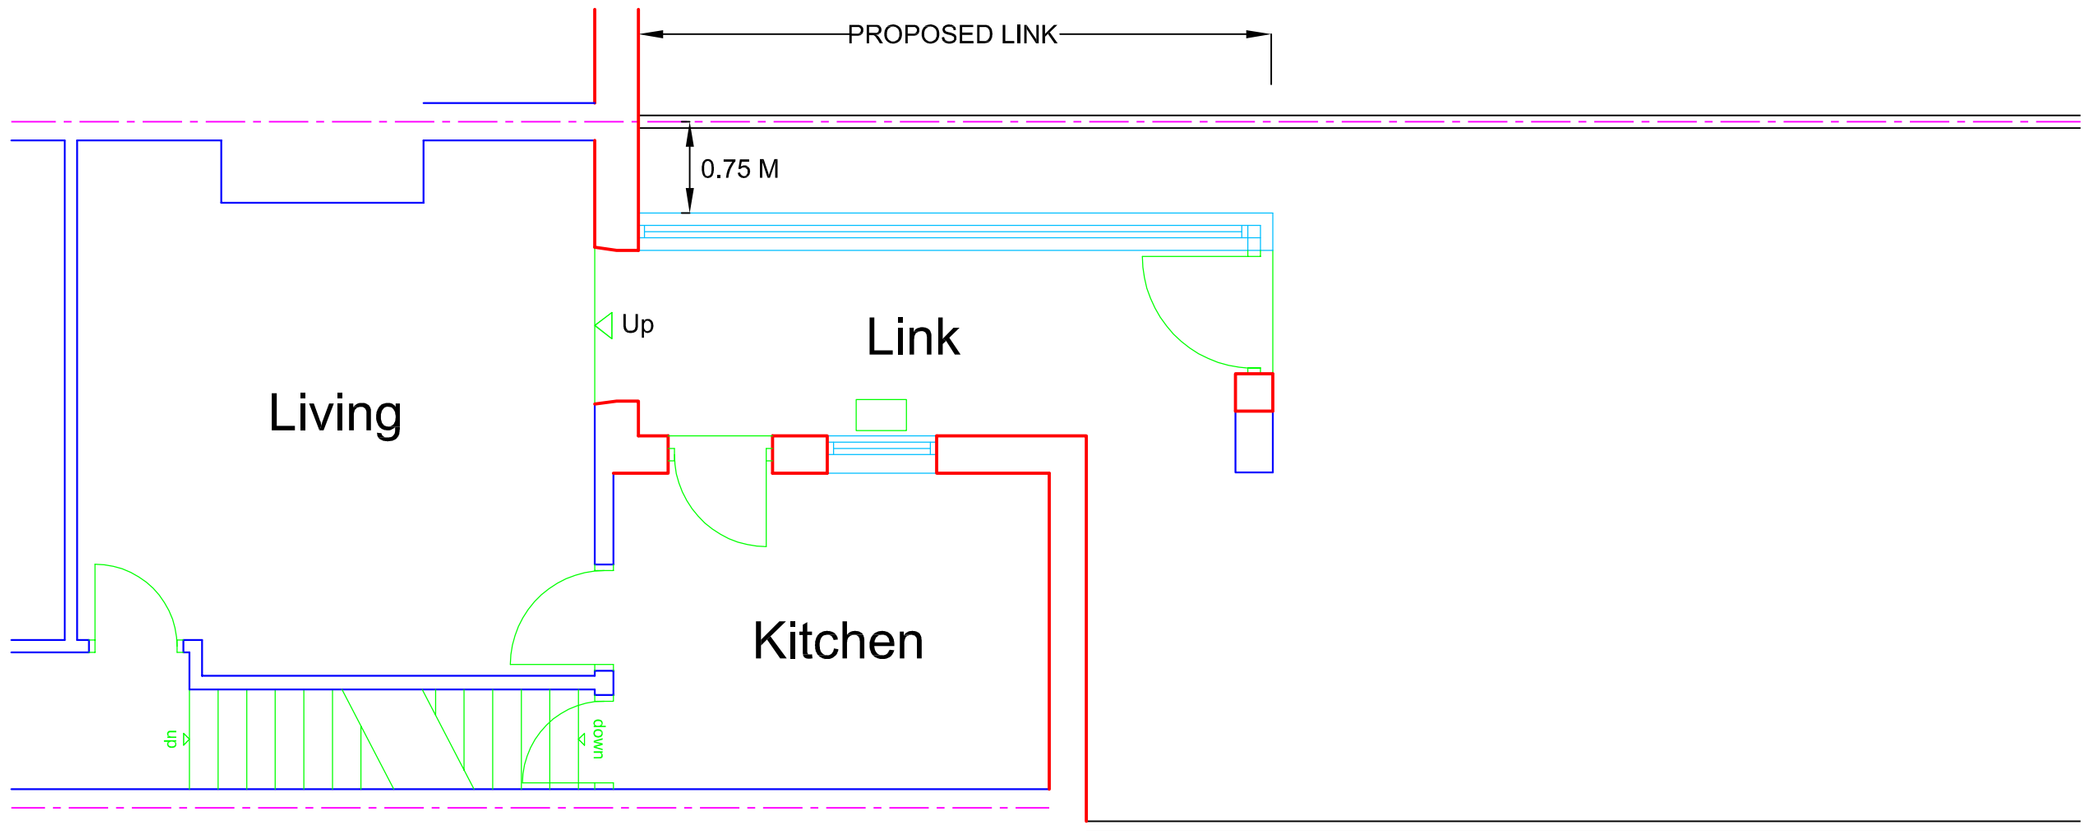

GROUND FLOOR PLAN



LOCATION PLAN 1:1250

Square One²
Architecture
Tel 01484 843346 Mob 07971195681
E - square1architecture@outlook.com

PROPOSED GROUND FLOOR EXTENSION TO REAR OF 23 YEW STREET, FARTOWN, HUDDERSFIELD

Client. Mrs S Anjum	Issue. Planning Application			
Drawing Title PROPOSED PLANS AND ELEVATIONS	Job No. A16003		Sheet No. 05	Revisions -
This drawing is copyright	Scale 1:50	Size A2	Date APR 16	Drawn PDL