This drawing is the copyright of Square One Architecture and must not be reproduced without their written consent
Contractors must verify all relevant dimensions on site before commencing work / prefabricated work / preparing shop drawings.
In all cases figured dimensions shall be taken in preference to scaled dimensions Square One Architecture to be notified of any discrepancies

Revisions	Date	No.
Revised for Planning	4 Jul 16	A

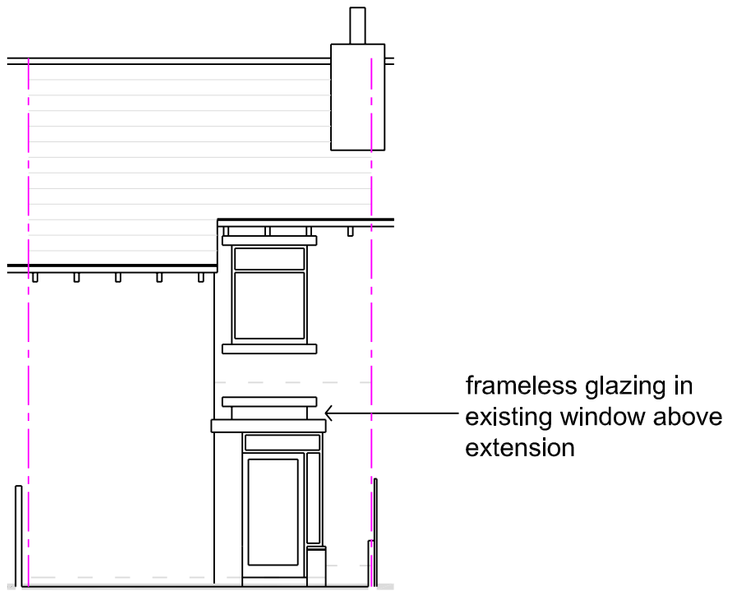

NW ELEVATION 1:100

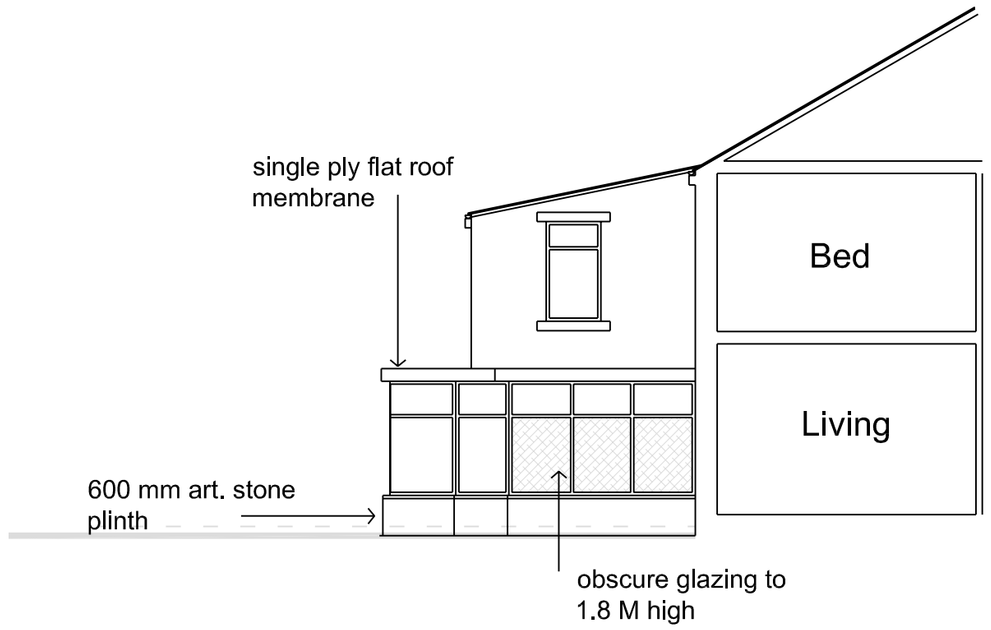

SW ELEVATION 1:100

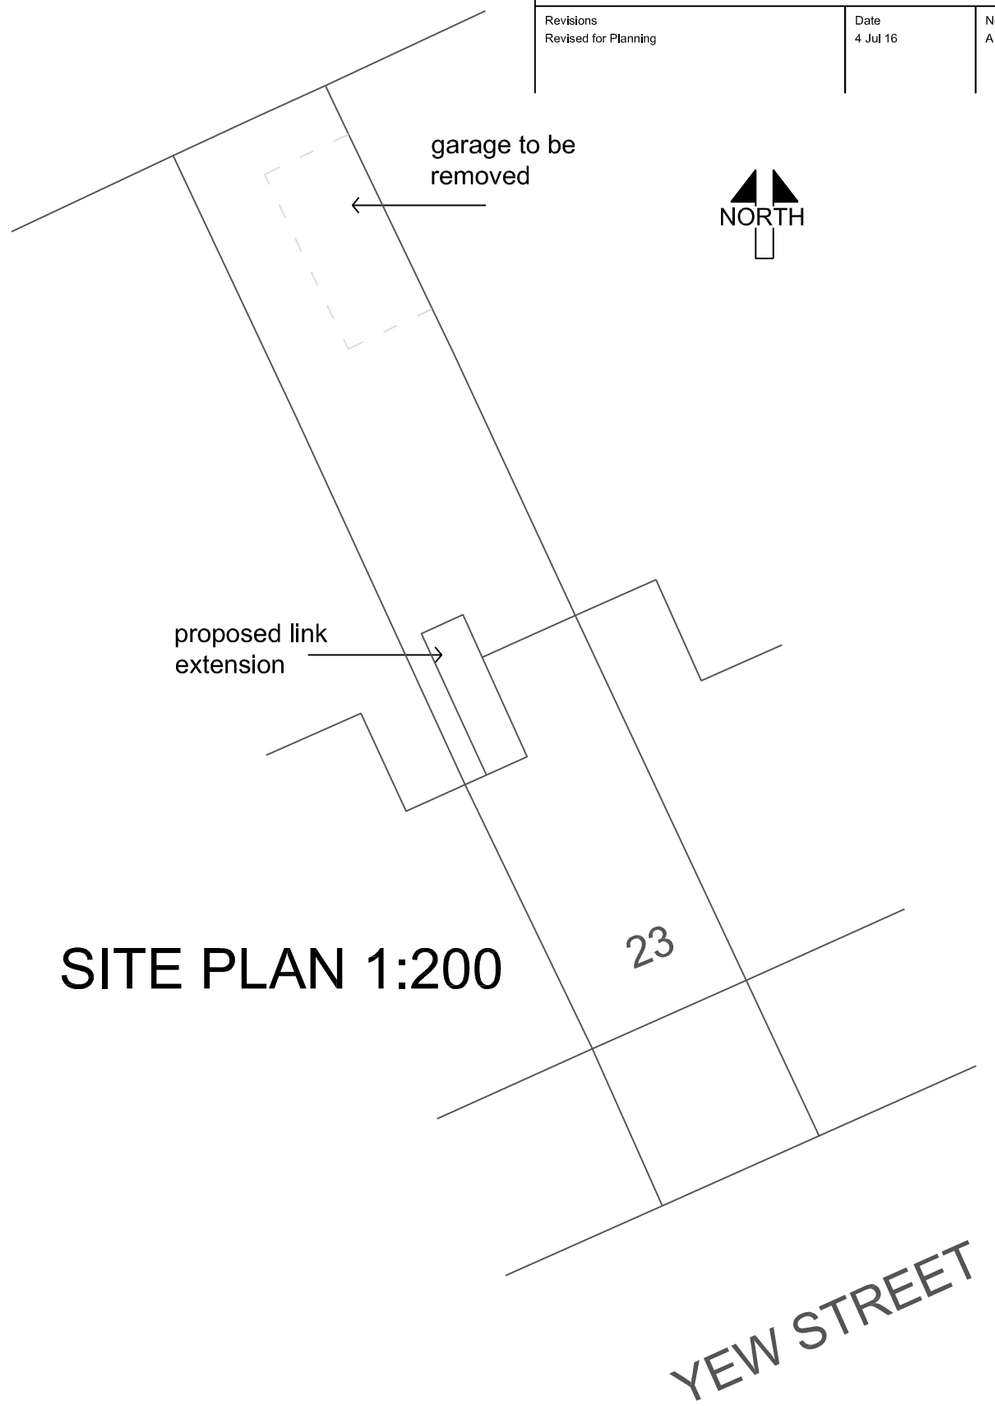

SITE PLAN 1:200

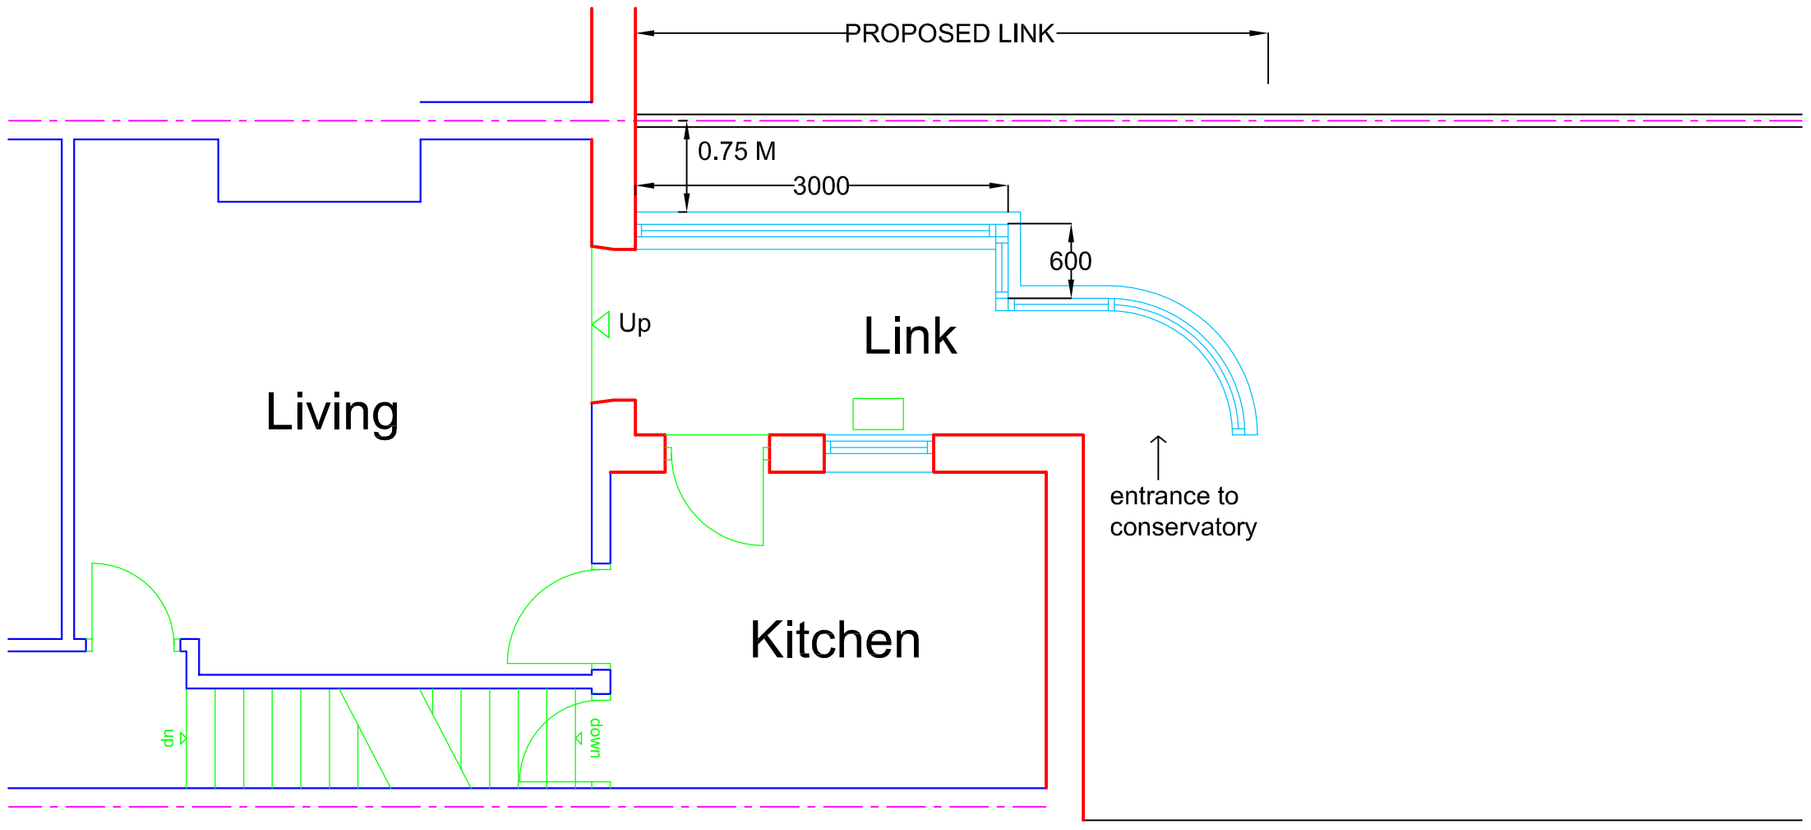

GROUND FLOOR PLAN





LOCATION PLAN 1:1250

Square One Architecture
ARCHITECTURE
Architecture | Designers | Project Management
7 Hoyle Ing, Linthwaite, Huddersfield. HD7 5RX
Tel: (01484) 843346
Email: square1architecture@outlook.com
Web: squareonearchitecture.co.uk

Client.	Issue.
Mrs S Anjum	Planning Application

Drawing Title
PROPOSED PLANS AND ELEVATIONS
This drawing is copyright

Project.
PROPOSED GROUND FLOOR EXTENSION TO REAR OF 23 YEW STREET, FARTOWN, HUDDERSFIELD

Job No.	Sheet No.	Revisions.
A16003	05	A

Scale.	Sheet Size.	Date.	Drawn.
1:50	A2	APR 16	PDL