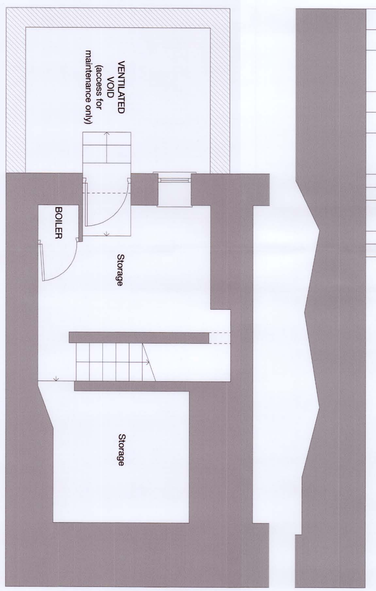

Lower Ground Floor

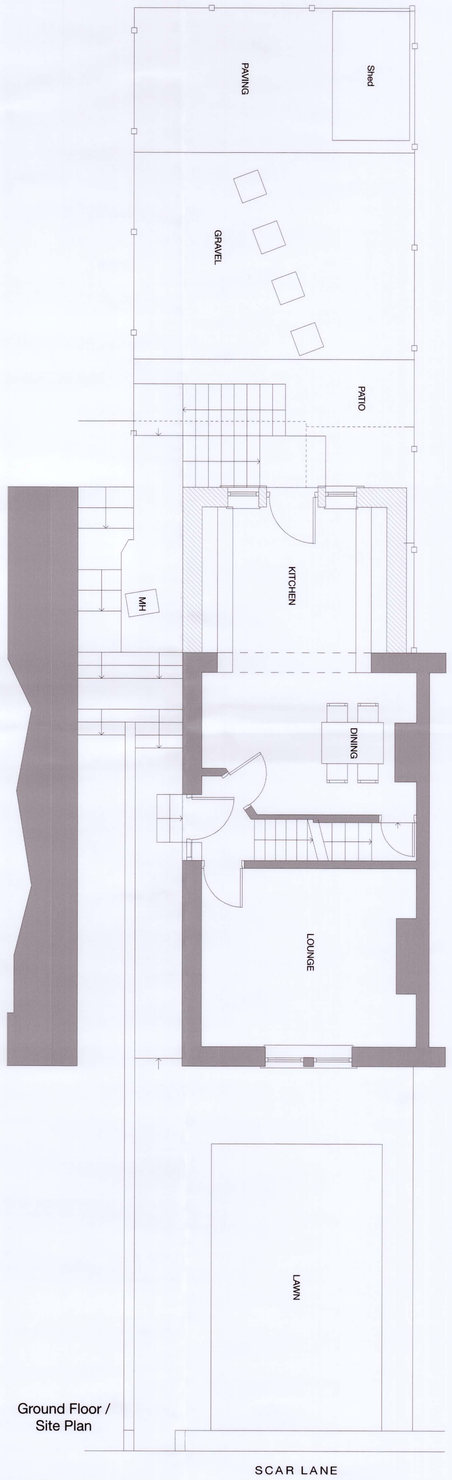

Ground Floor / Site Plan

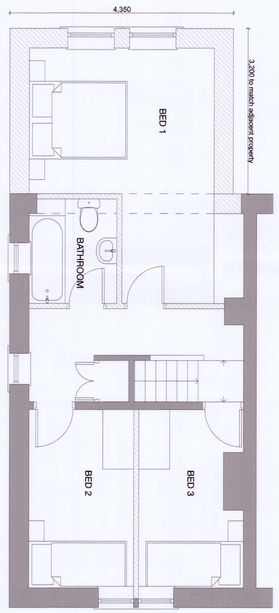

First Floor



Side Elevation

Rear Elevation

Front Elevation

Client: MR M GLEDHILL	
Job Title: REAR EXTENSION 263 SCAR LANE, GOLCAR, HUDDERSFIELD.	
Drawing: PROPOSED PLANS & ELEVATIONS.	
Date: APRIL 2016	Scale @ A1: 1:50
Drawing No: 02	--