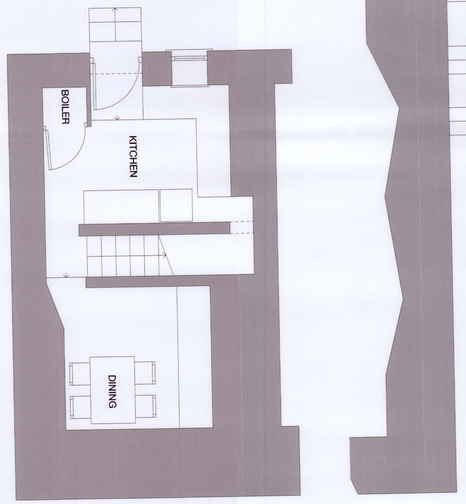

Lower Ground Floor

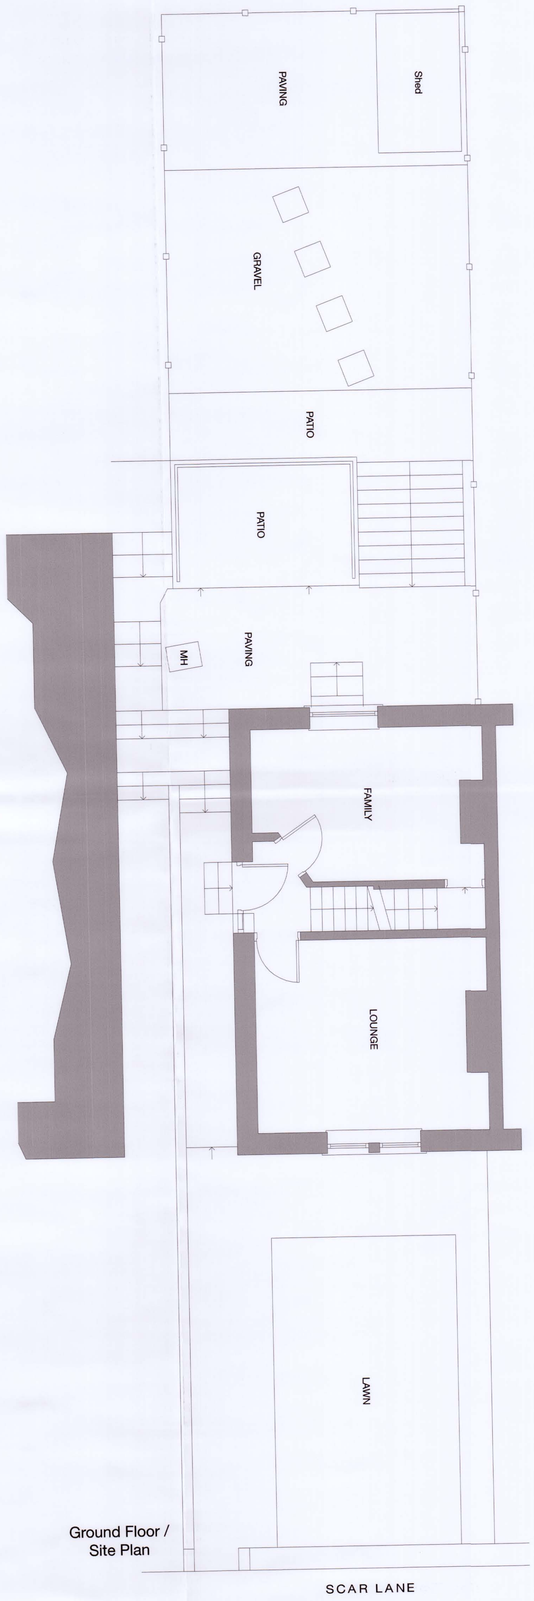

Ground Floor / Site Plan



Front Elevation

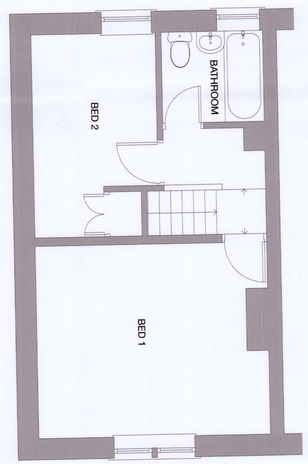

First Floor

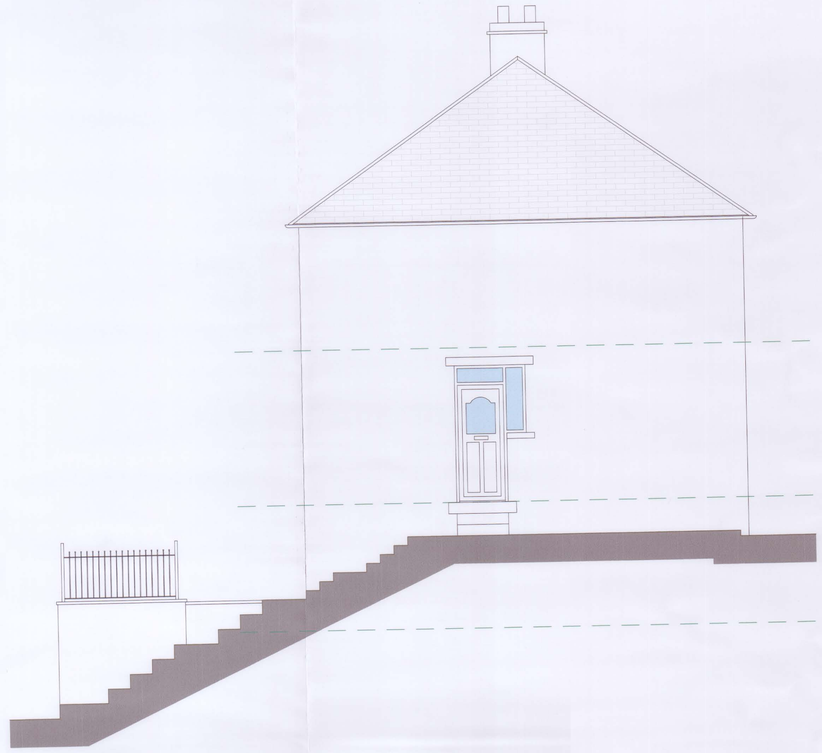

Side Elevation

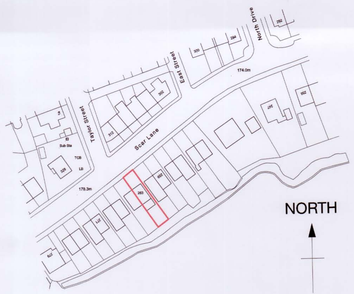

Location Plan 1:1250

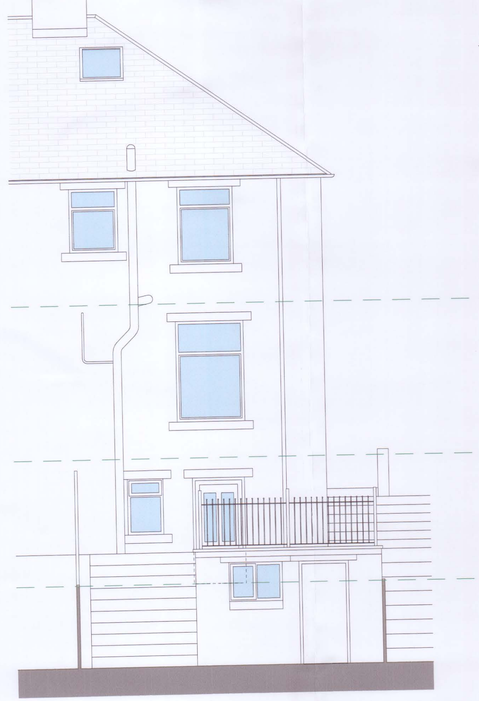

Rear Elevation

Client:
MR M GLEDHILL

Job Title:
REAR EXTENSION
263 SCAR LANE,
GOLCAR, HUDDERSFIELD.

Drawing:
EXISTING PLANS & ELEVATIONS

Date: APRIL 2016

Scale @ A1: 1:50

Drawing No: 01 --