Only figured dimensions should be used.

Scaled dimensions should be checked with the Architect.

This drawing together with the design, is the property and copyright of the Architect and must not be reproduced without written permission

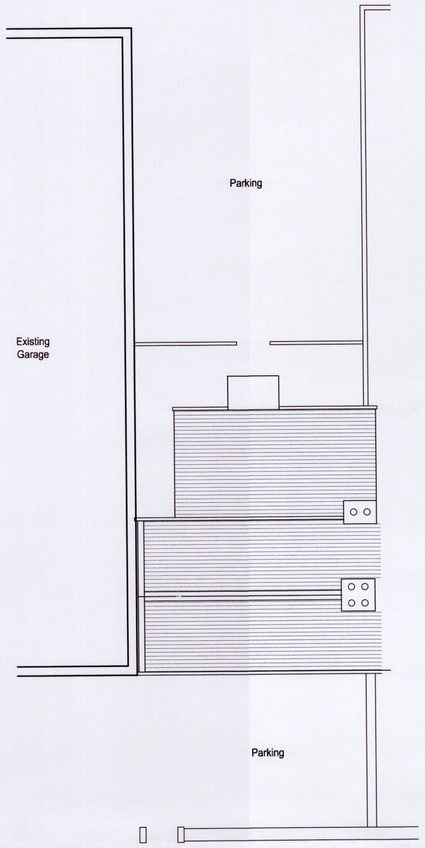

SITE PLAN

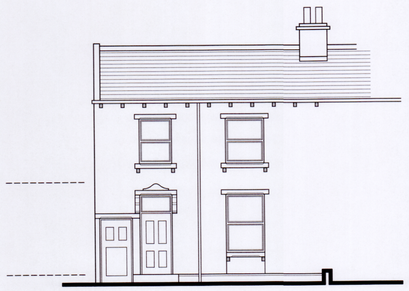

FRONT ELEVATION

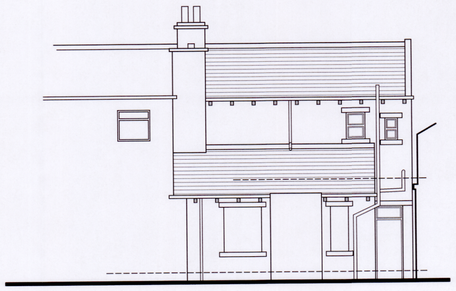

REAR ELEVATION

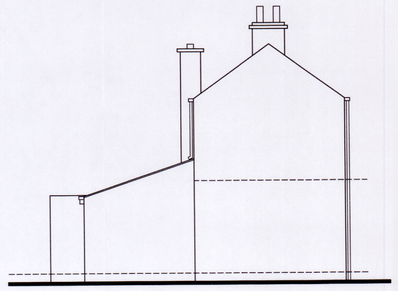

SIDE ELEVATION

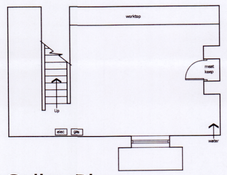

Cellar Plan

CELLAR PLAN

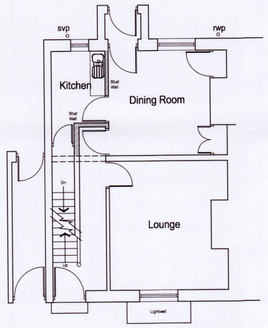

GROUND FLOOR PLAN

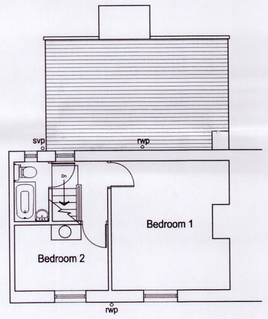

FIRST FLOOR PLAN

PLANNING

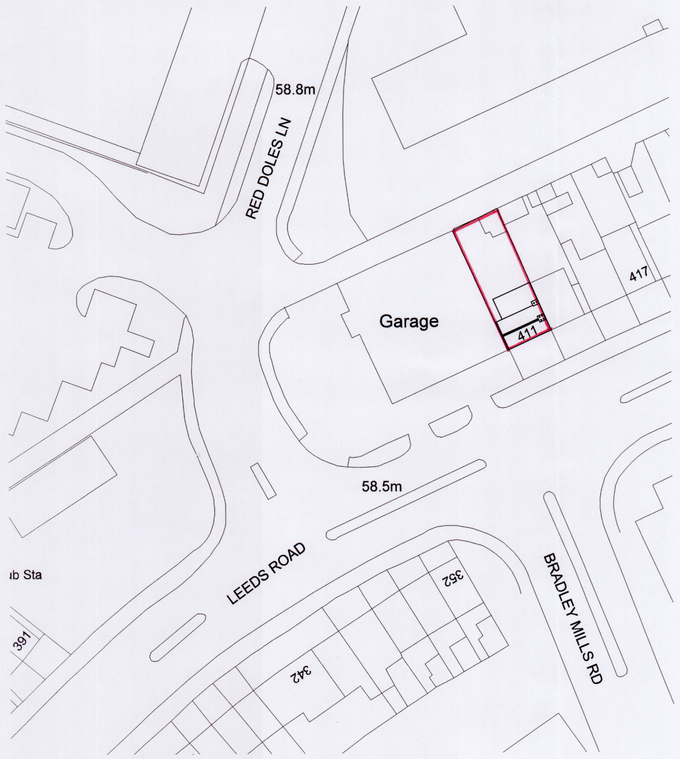

LOCATION PLAN

SCALE 1:500

0m	Scale 1:50	4m
0m	Scale 1:100	8m
0m	Scale 1:200	16m
0m	Scale 1:1250	100m

[When to scale of original plan, bar = 8cm]

© Copyright Kirklees Metropolitan Council

Revision:

acumen
designers & architects Ltd
HEADROW HOUSE, OLD LEEDS ROAD, HD1 1SG
t: 01484 546000
www.acumenarchitects.co.uk

Client: JOHN SHAW & SONS LTD

Job title: No 411 LEEDS ROAD HUDDERSFIELD

Drawing title: PLANS, ELEVATIONS & SITE PLAN as EXISTING

Drawn:	SKS	Date:	JAN. '15
Checked:	JC	Scale:	1:100 @ A1
Drawing number:			2368-01