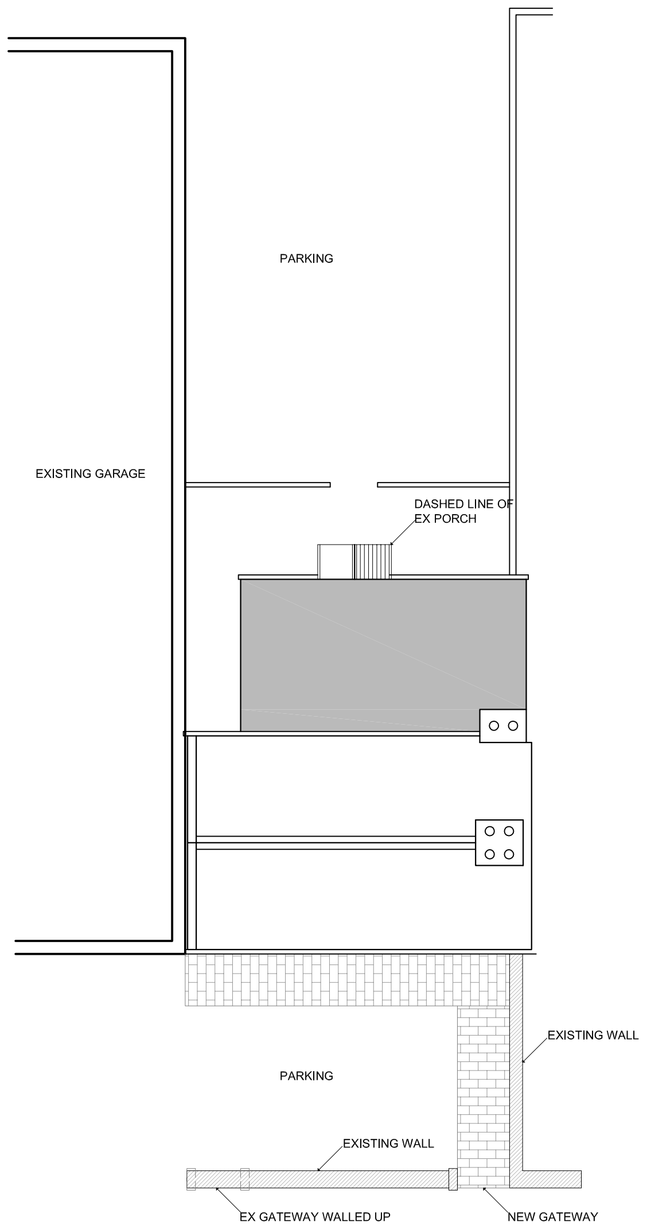

SITE PLAN

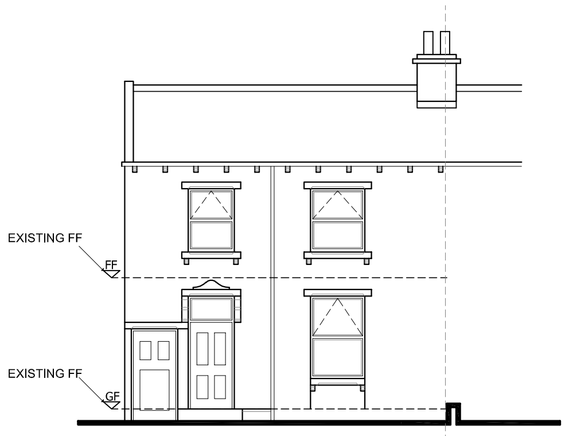

FRONT ELEVATION

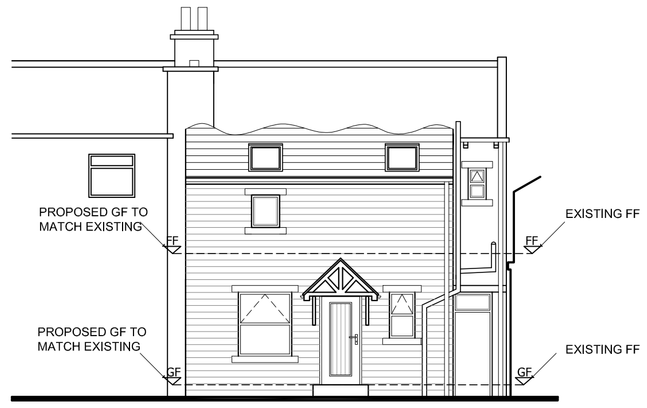

REAR ELEVATION

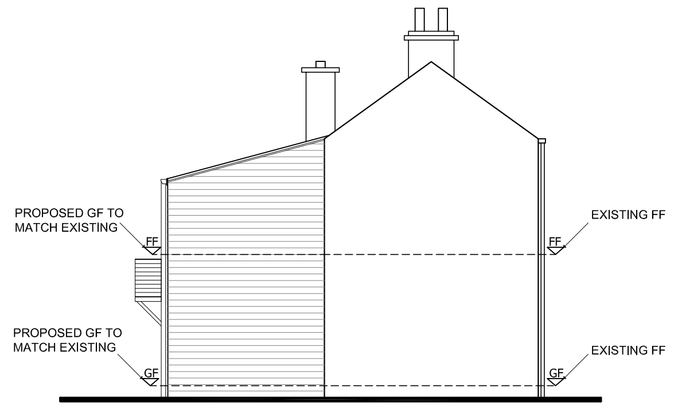

SIDE ELEVATION

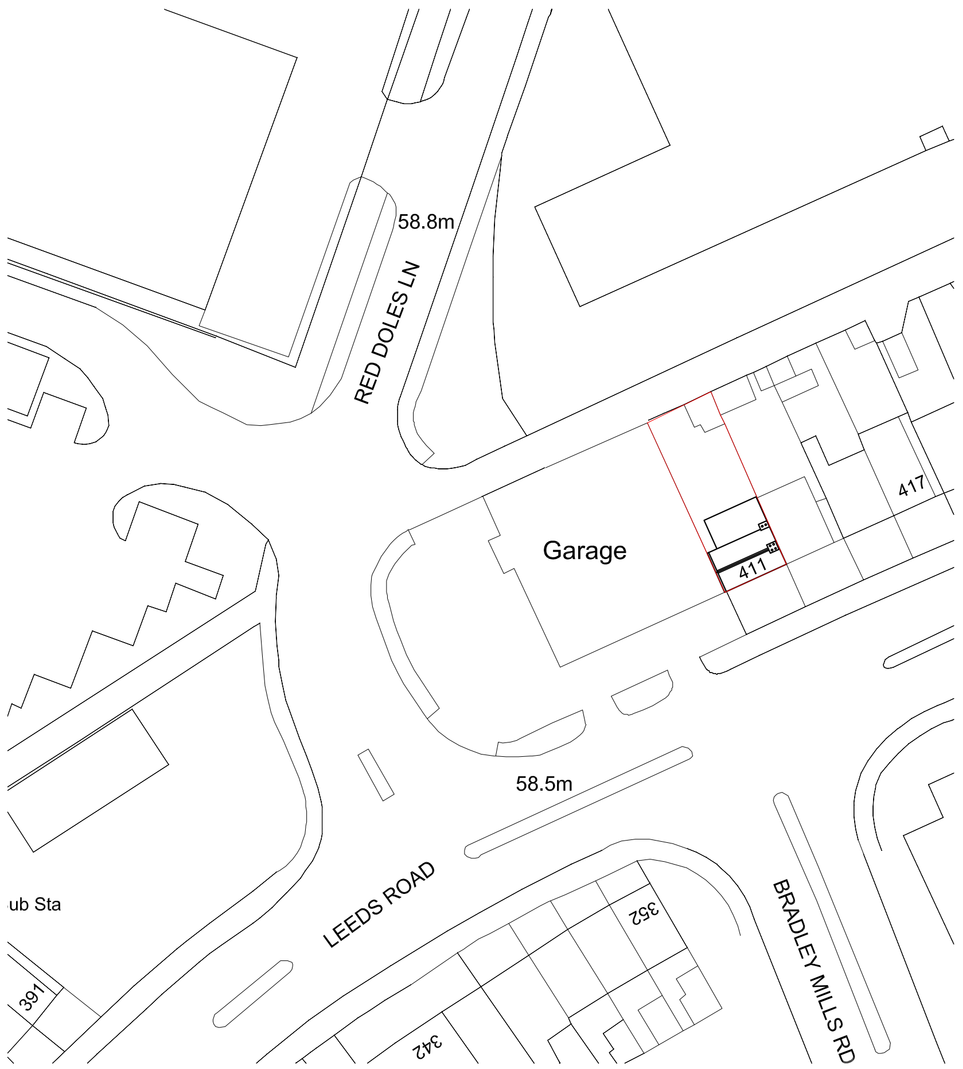

LOCATION PLAN

SCALE 1:500

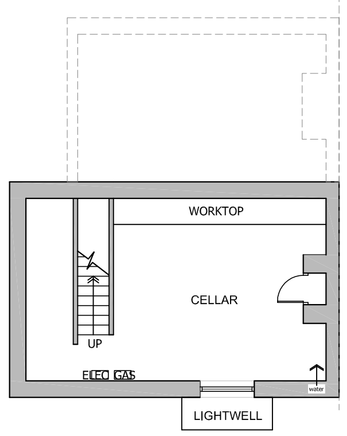

CELLAR PLAN

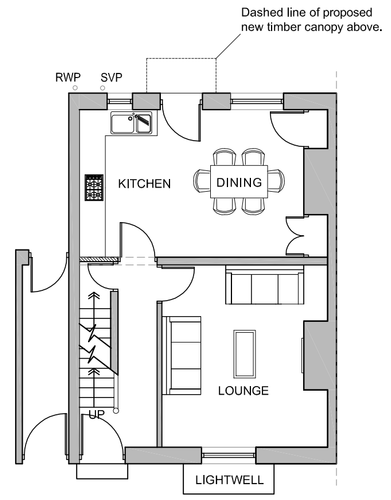

GROUND FLOOR PLAN

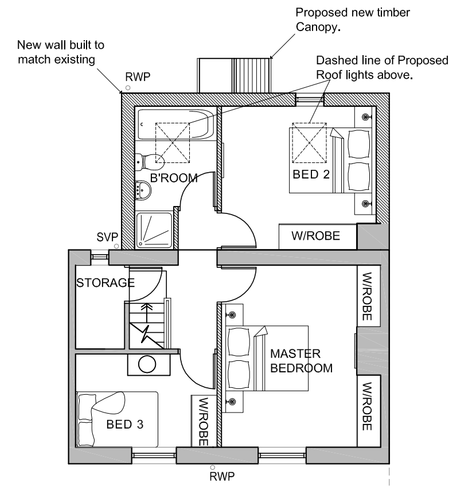

FIRST FLOOR PLAN

Only figured dimensions should be used.

Scaled dimensions should be checked with the Architect.

This drawing together with the design, is the property and copyright of the Architect and must not be reproduced without written permission

PLANNING

Rev B	Drawing updated to suit comments from LPA.	04.07.16 JA
Rev A	Amends to First Floor Bathroom Window and Addition to External Door Shelter Following Client's Request.	06.05.16 RS

Revision:

acumen
designers & architects Ltd
HEADROW HOUSE, OLD LEEDS ROAD, HD1 1SG
t: 01484 546000
www.acumenarchitects.co.uk

Client:
JOHN SHAW & SONS LTD

Job title:
No 411 LEEDS ROAD
HUDDERSFIELD

Drawing title:
PLANS, ELEVATIONS & SITE PLAN AS PROPOSED

Drawn:	MH	**Date:**	FEB 2015
Checked:	JC	**Scale:**	1:100 @ A1
Drawing number:			2368-02B