
Notes


Do not scale from drawing, use figured dimensions only.

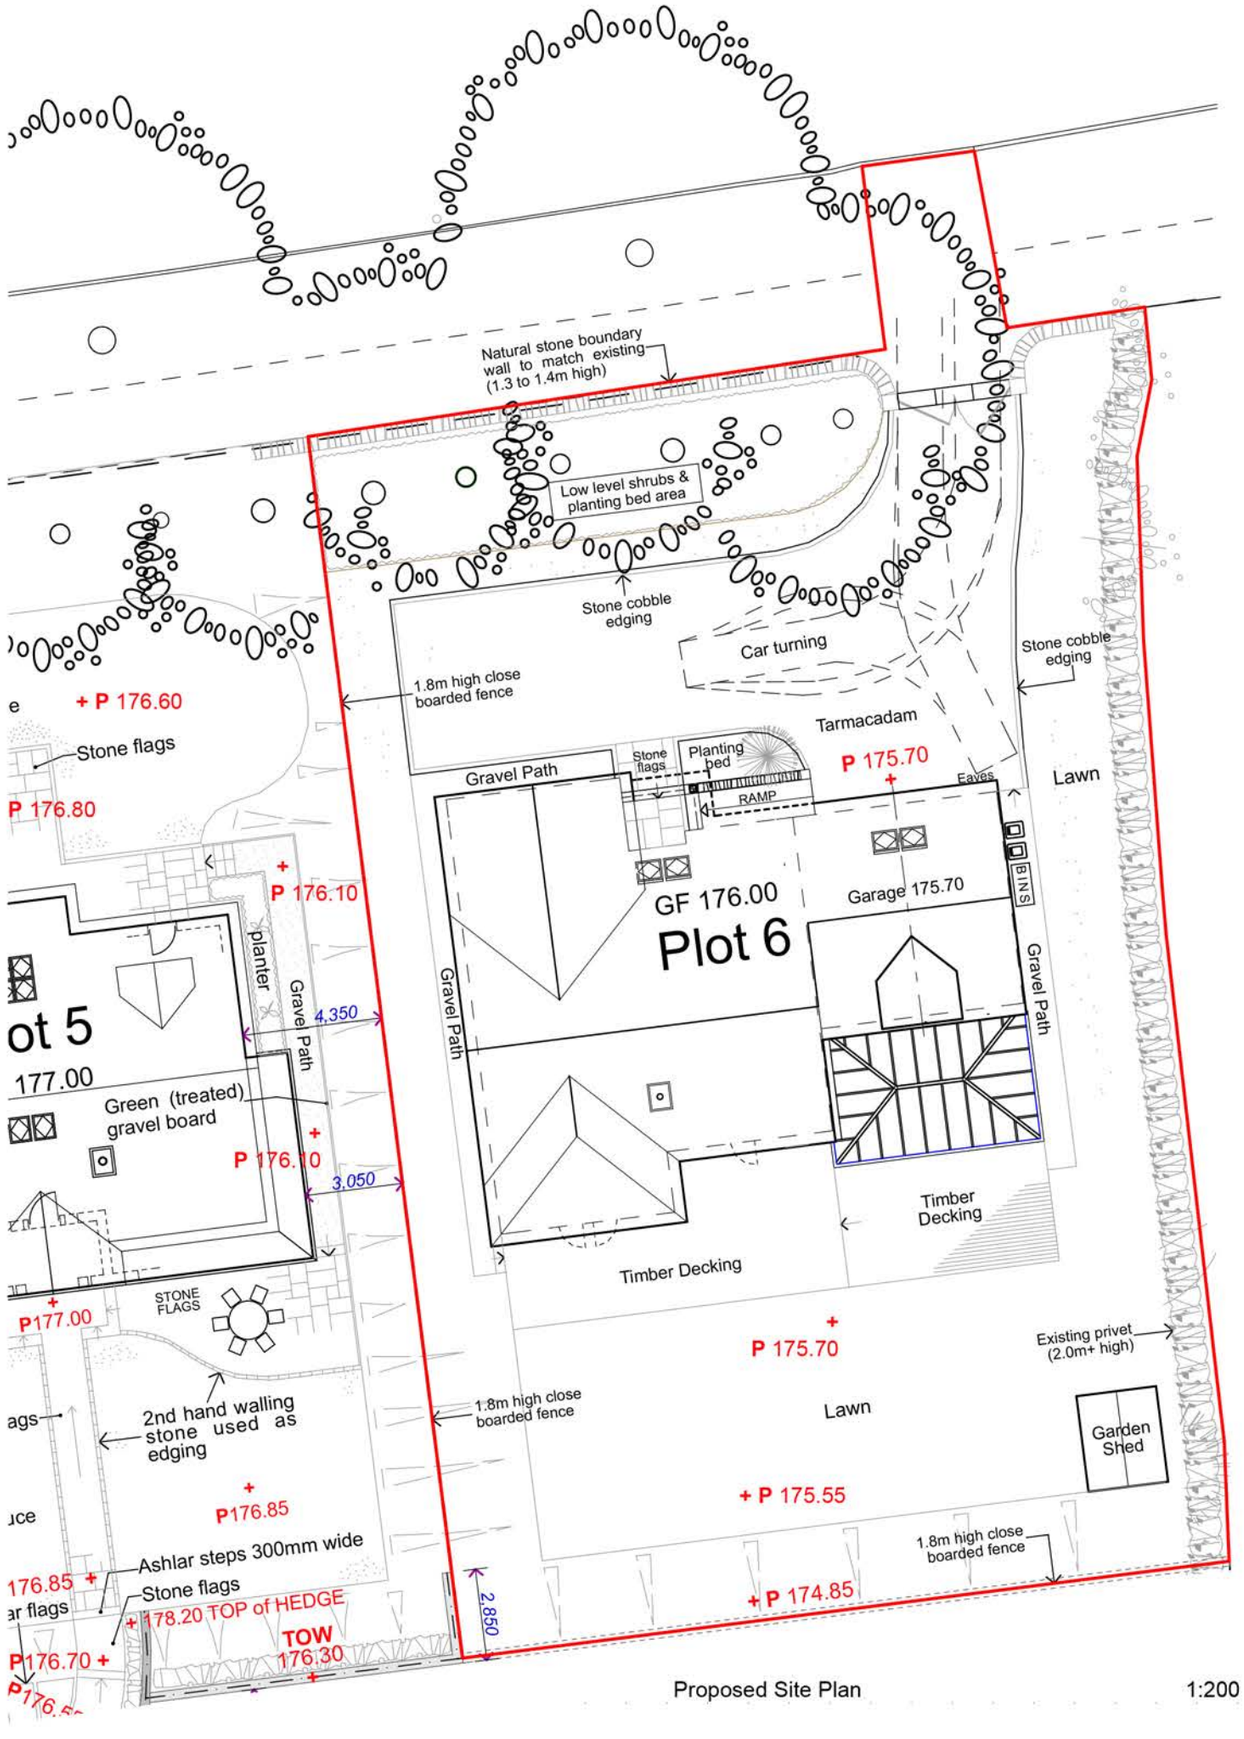

Proposed Site Plan 1:200



Site / Location Plan 1:1250

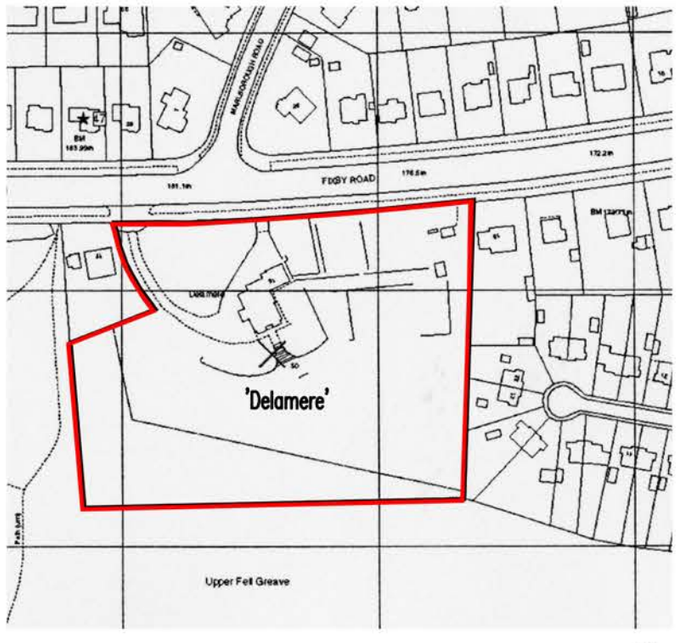

Location Plan 1: 2500

N

Rev		Drawn	Date
A	Driveway entrance wall curved	PH	170516

Client

MD One Ltd.

Job title

Residential Development
Delamere, Fixby Road, Fixby, Huddersfield

Drawing

PLOT 6: Site Plan & Location Plan

Drawing no:	Rev	Scale
2717(SK)130	A	Various

Date	Drawn	Chkd
May'16	PH	ML

ONE 17
CHARTERED ARCHITECTS

THE DYEHOUSE, ARMITAGE BRIDGE
HUDDERSFIELD, WEST YORKS HD4 7PD

TEL 01484 668 000 FAX 01484 668 001
E SOLUTIONS@ONE17DESIGN.COM

WWW.ONE17DESIGN.COM