
PLOT 6 : PLANNING

Building Fabric:


Walls - Natural stone with areas of through colour render, and ashlar string course

Windows : PVCu

Roof: Interlocking Rosemary Tiles

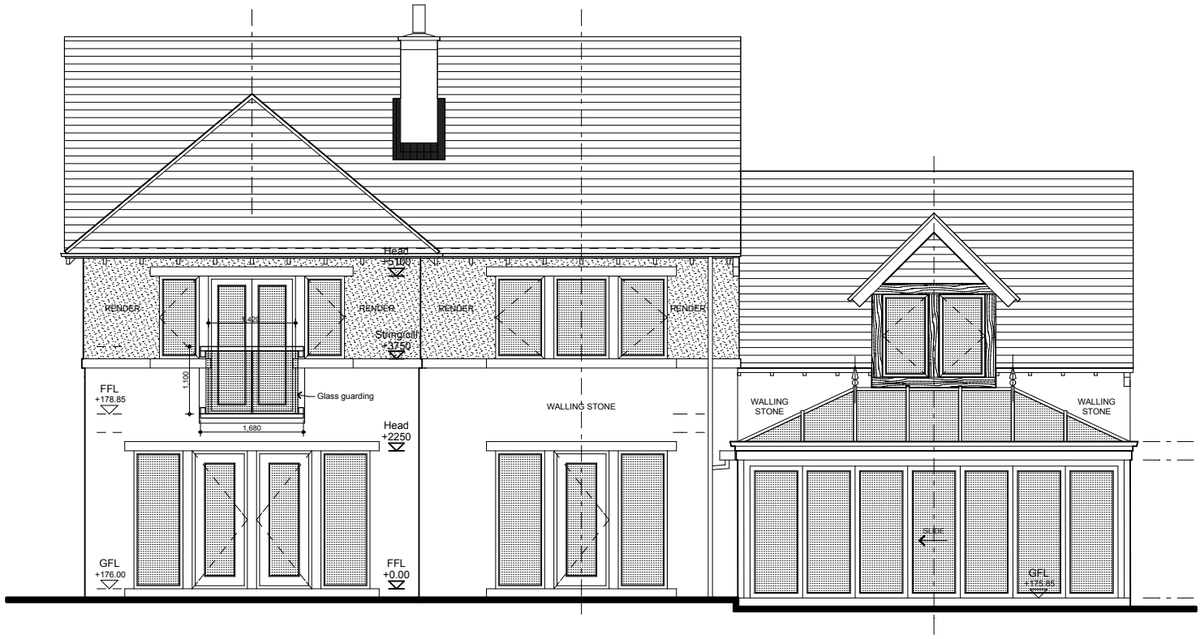

South Elevation 1:100

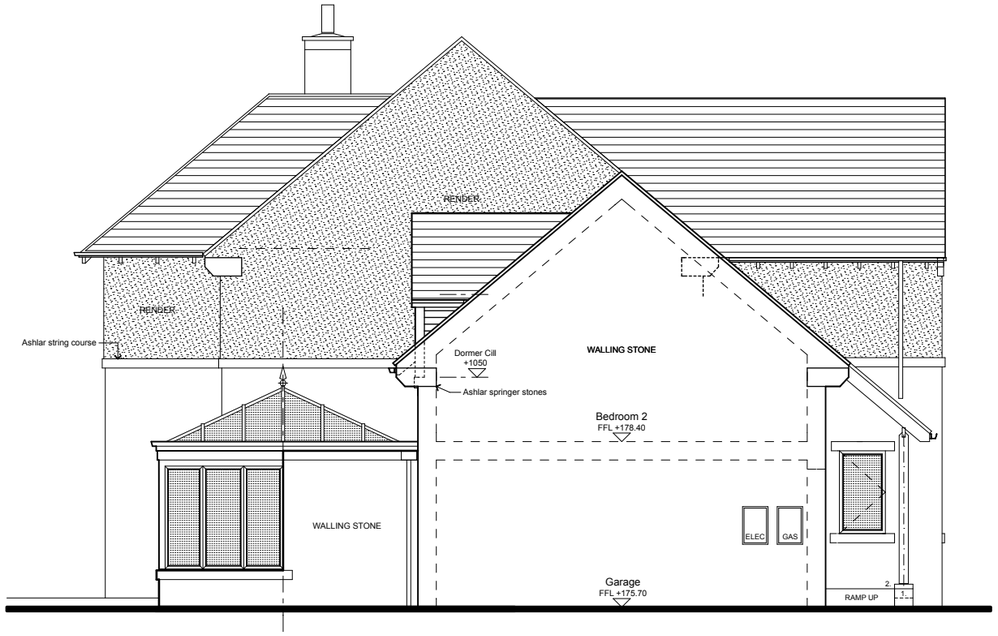

East Elevation 1:100

Notes

Do not scale from drawing, use figured dimensions only.

All dimensions must be checked and verified on site prior to commencement of work and architect to be notified of any discrepancies.

This drawing is intended to permit overall scheme proposals only and cannot be used for construction purposes without further information.

A	Juliet balcony amended to South Elevation	PH	17.05.16
Rev		Drawn	Date

Drawing: PLOT 6: South & East Elevations		Client: MD One Ltd
Drawing no: 2717(SK)134	Rev: A	Scale: 1:100
Date: May '16	Drawn: PH	Chkd: ML
		Job title: Residential Development Delamere, Fixby Road, Fixby, Huddersfield

ONE 17
CHARTERED ARCHITECTS
THE DYEHOUSE, ARMITAGE BRIDGE
HUDDERSFIELD, WEST YORKS HD4 7PD
TEL 01484 668 000 FAX 01484 668 001
E SOLUTIONS@ONE17DESIGN.COM
WWW.ONE17DESIGN.COM