
PLOT 6 : PLANNING

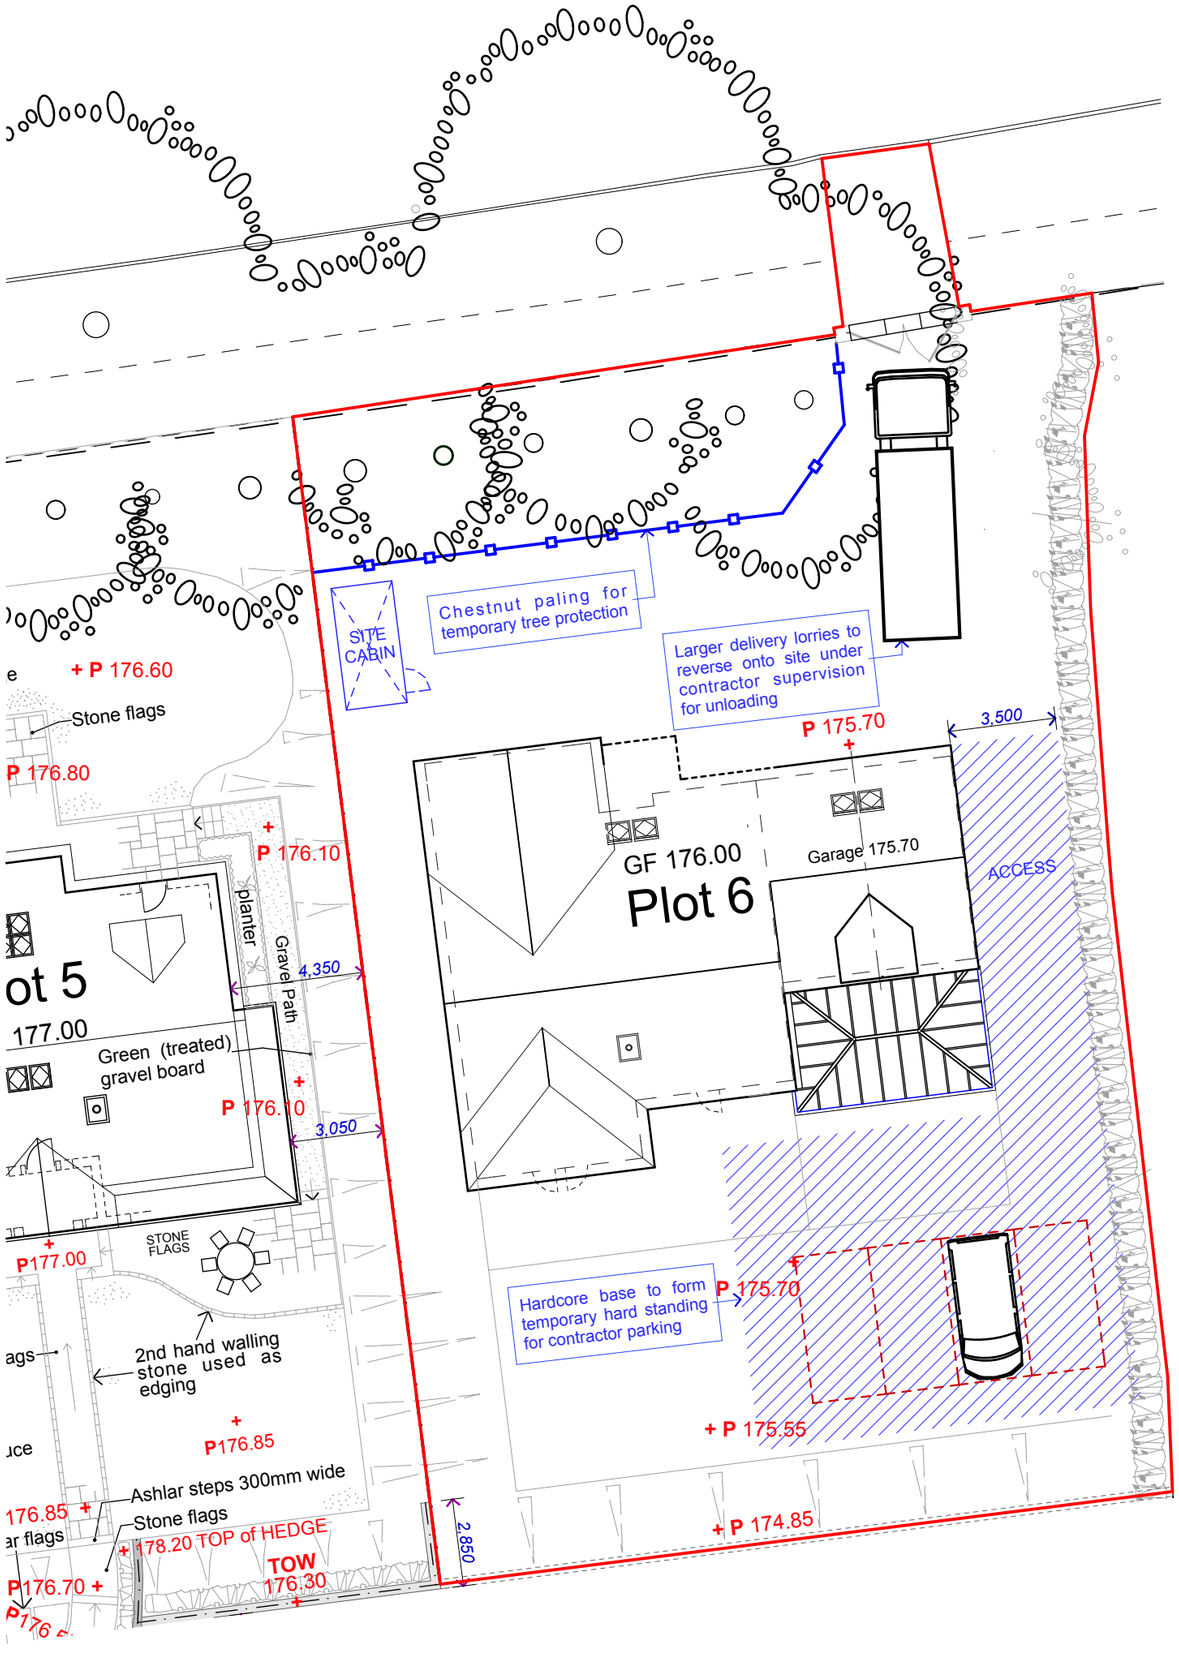

Notes

Do not scale from drawing, use figured dimensions only.

Rev		Drawn	Date

Client

MD One Ltd.

Job title

Residential Development
Delamere, Fixby Road, Fixby, Huddersfield

Drawing

PLOT 6: Contractor Parking Layout

Drawing no:	Rev	Scale
2717(SK)135		1:200

Date	Drawn	Chkd
May'16	PH	ML

ONE 17
CHARTERED ARCHITECTS

THE DYEHOUSE, ARMITAGE BRIDGE
HUDDERSFIELD, WEST YORKS HD4 7PD

TEL 01484 668 000 **FAX** 01484 668 001
E SOLUTIONS@ONE17DESIGN.COM

WWW.ONE17DESIGN.COM