
PLOT 6 : PLANNING

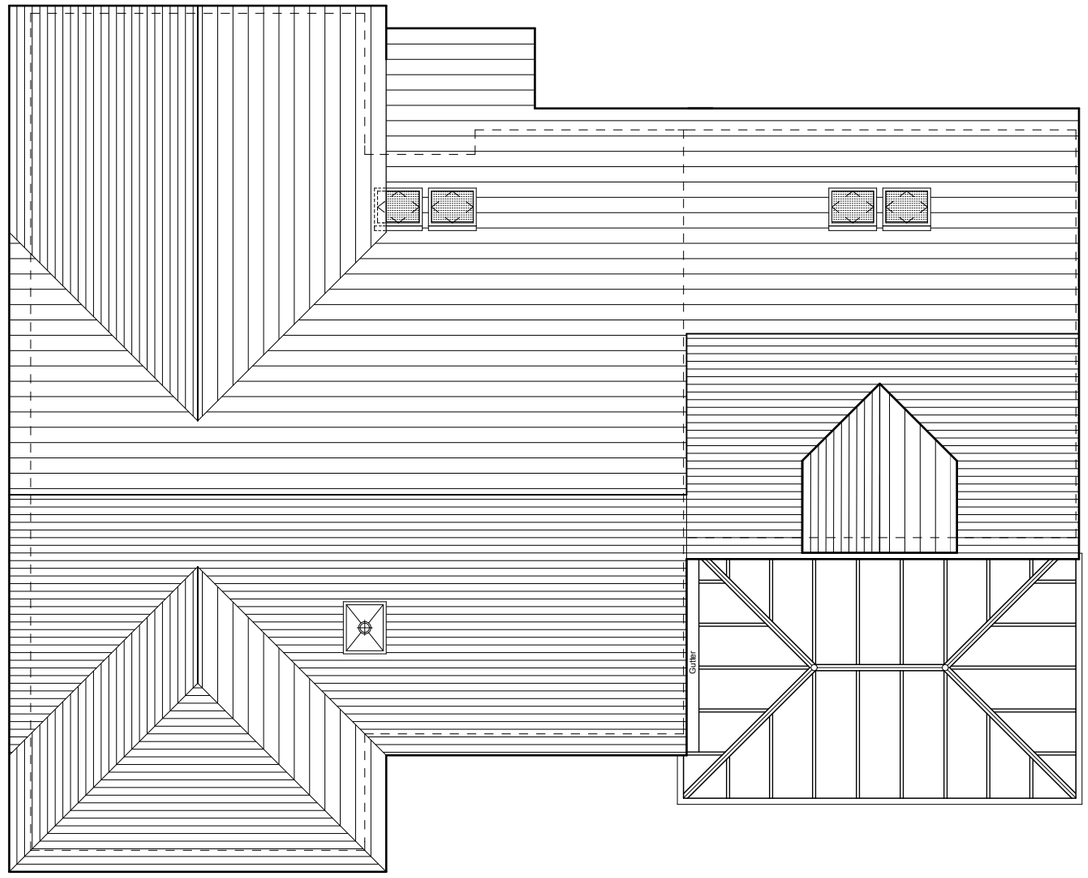

Roof Plan 1:100

Notes

Do not scale from drawing, use figured dimensions only.

All dimensions must be checked and verified on site prior to commencement of work and architect to be notified of any discrepancies.

This drawing is intended to permit overall scheme proposals only and cannot be used for construction purposes without further information.

Rev		Drawn	Date

Drawing: PLOT 6: Roof Plan		Client: MD One Ltd
Drawing no: 2717(SK)132	Rev	Scale: 1:100
Date: May '16	Drawn: PH	Chkd: ML
		Job title: Residential Development Delamere, Fixby Road, Fixby, Huddersfield

ONE 17
CHARTERED ARCHITECTS

THE DYEHOUSE, ARMITAGE BRIDGE
HUDDERSFIELD, WEST YORKS HD4 7PD

TEL 01484 668 000 FAX 01484 668 001
E SOLUTIONS@ONE17DESIGN.COM

WWW.ONE17DESIGN.COM