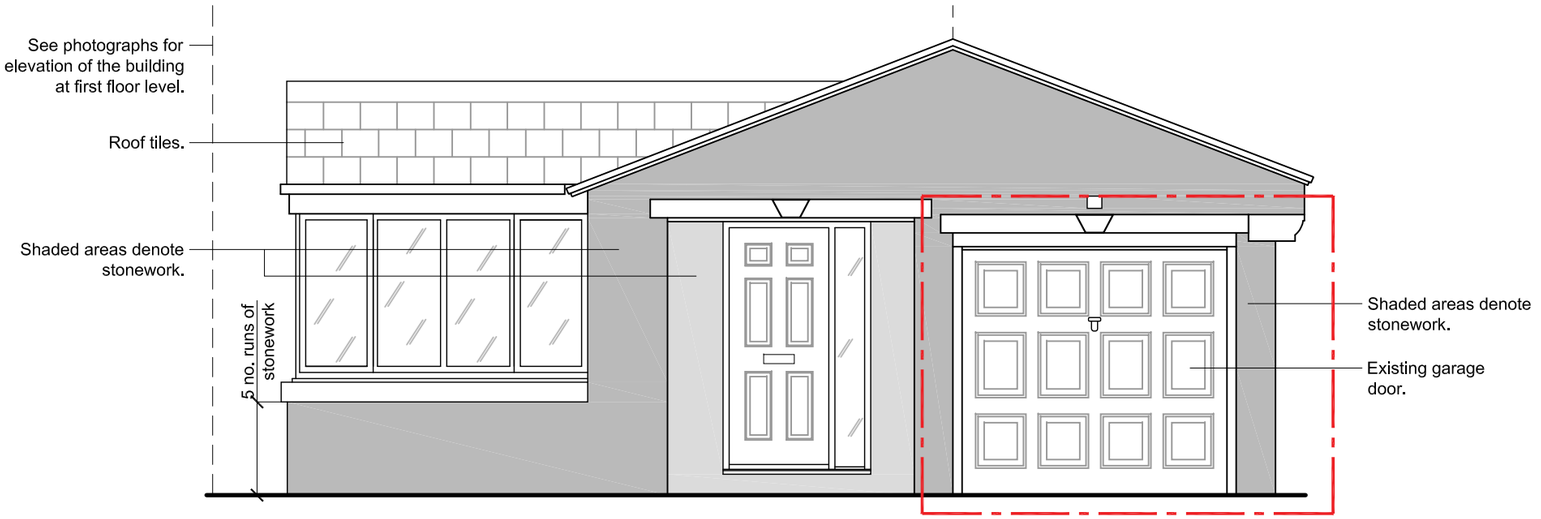

Existing front elevation

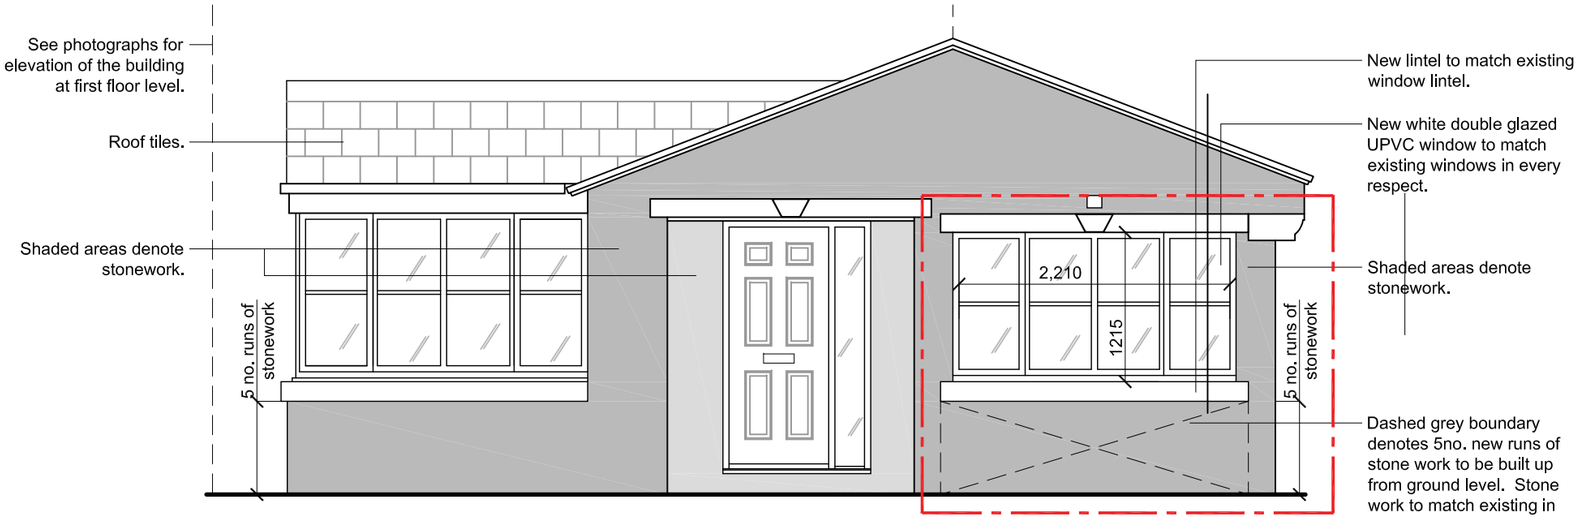

Proposed front elevation





Photos of existing front elevation to property



Fabrik
Interior Design Consultancy

24 Woodlea Avenue,
Reinwood, Huddersfield,
West Yorkshire, HD3 4EF
t: +44 (0) 7930 665400
e: hello@fabrik.uk.com

Client
Mr and Mrs Bradbury

Project
Garage Conversion

Title
Proposed and existing elevations

Scale	Revision	Date
1:50@A3	-	03.05.16

Drawn by		
AJB	Concept	☒
	Tender	☐
	Production	☐

Drawing No.
1008-P-02