AS PROPOSED

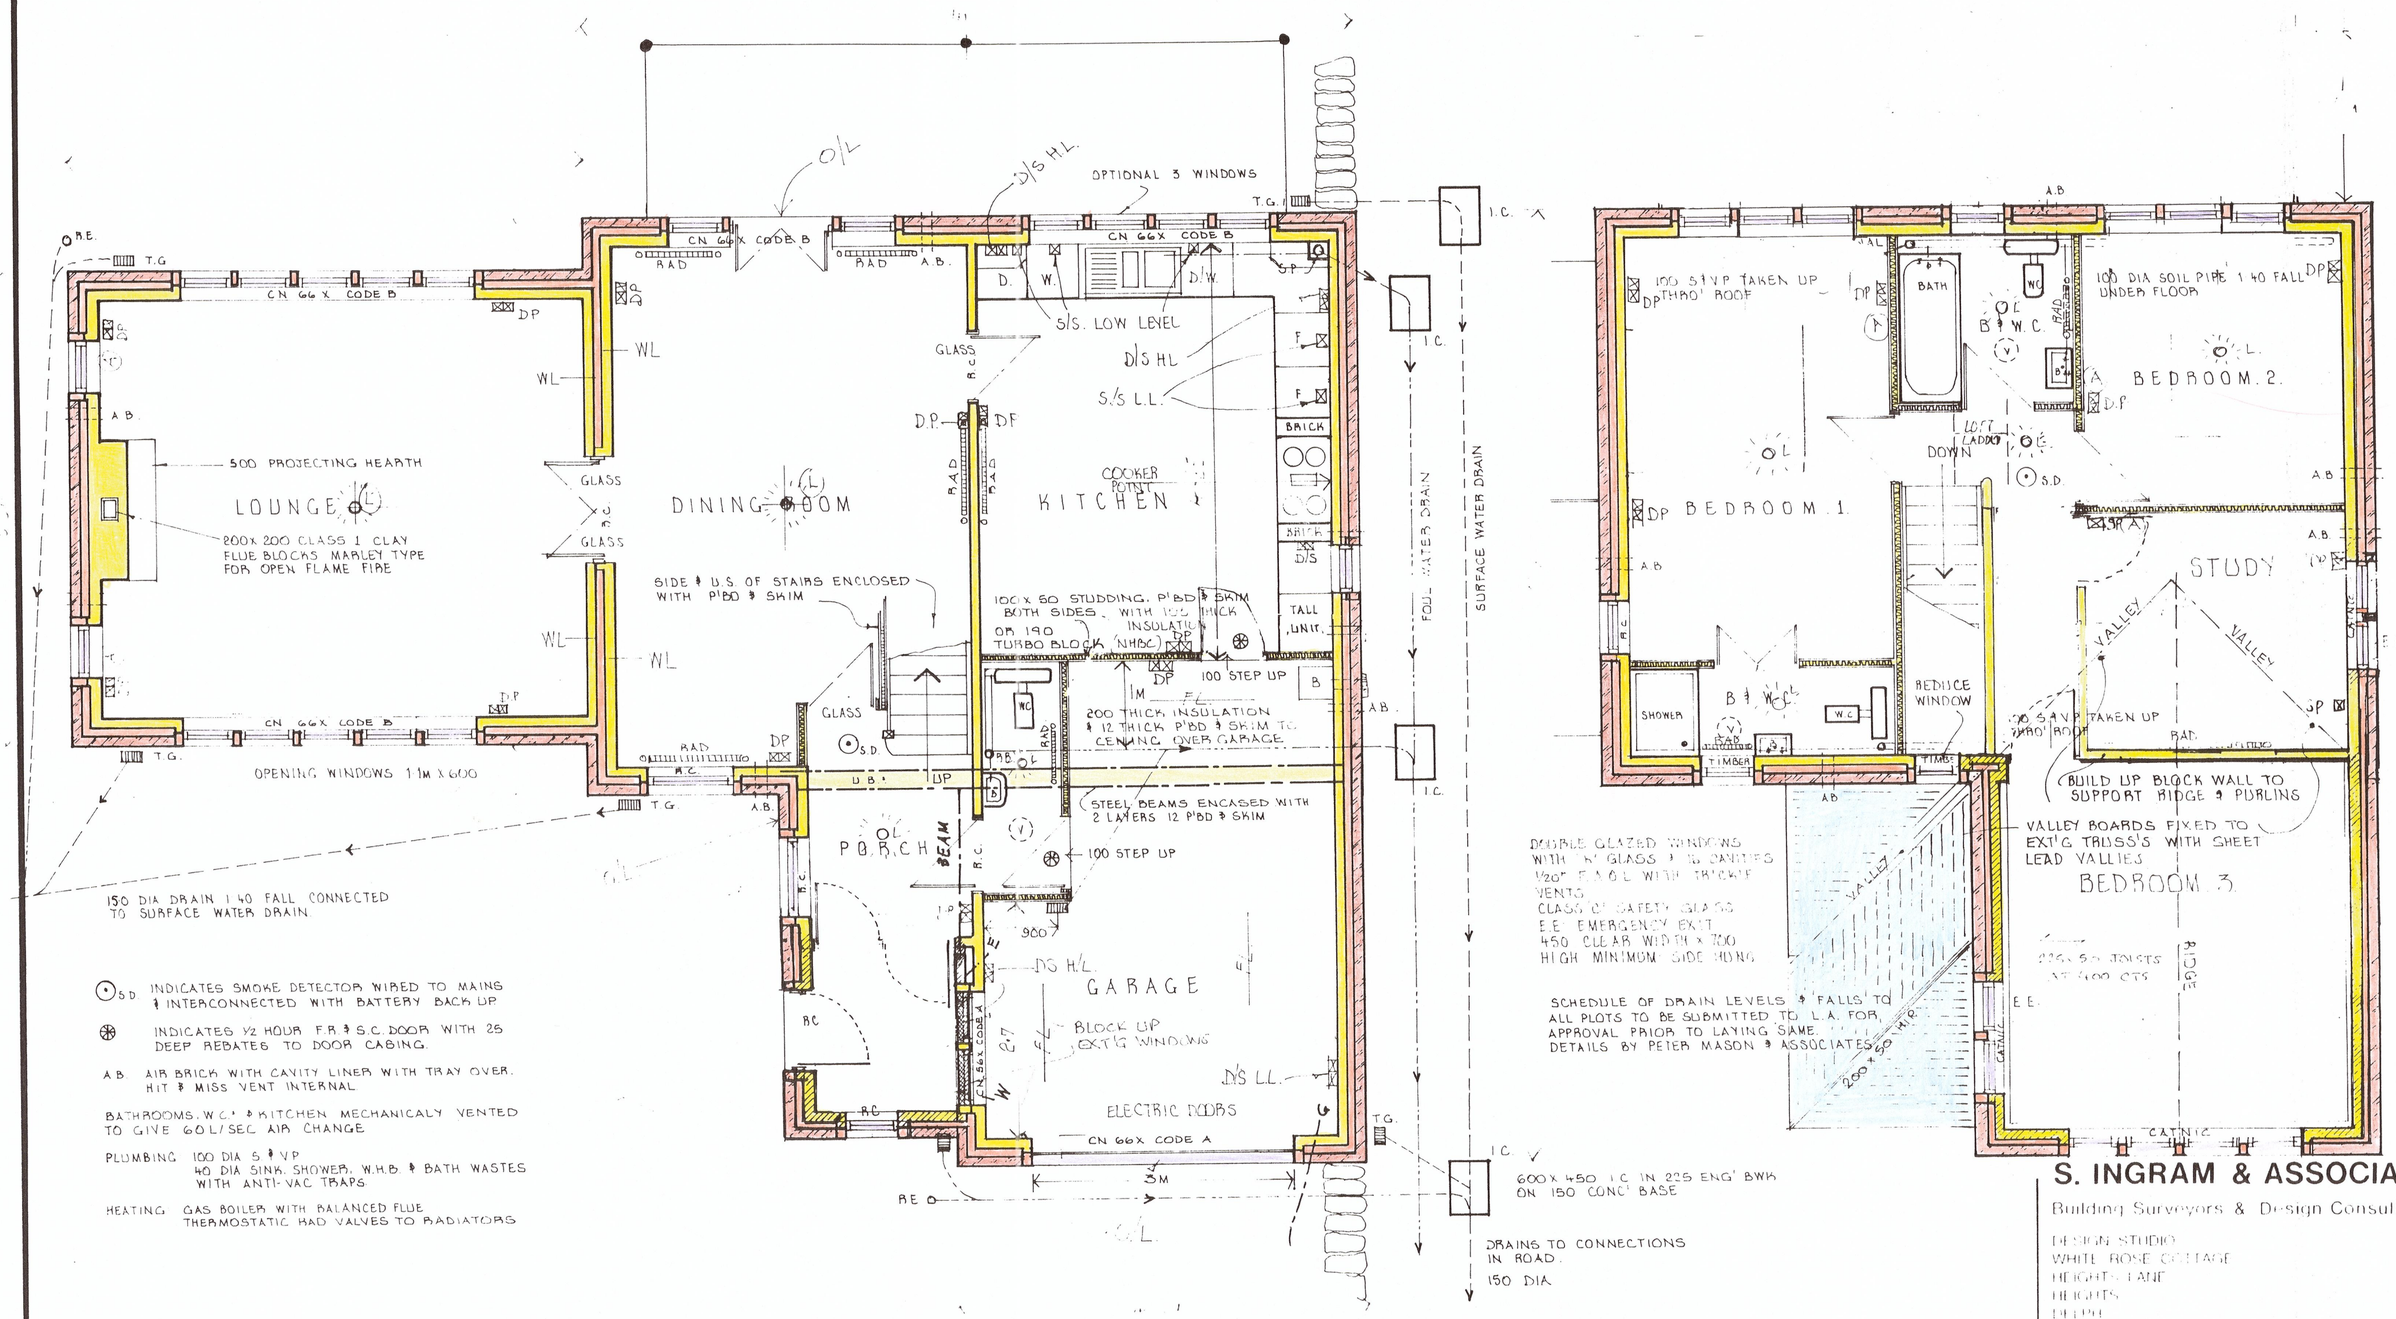

GROUND FLOOR PLAN

PLOT 54. 55

FIRST FLOOR PLAN

⊙S.D. INDICATES SMOKE DETECTOR WIRED TO MAINS & INTERCONNECTED WITH BATTERY BACK UP

⊛ INDICATES ½ HOUR F.R. & S.C. DOOR WITH 25 DEEP REBATES TO DOOR CASING.

A.B. AIR BRICK WITH CAVITY LINER WITH TRAY OVER. HIT & MISS VENT INTERNAL

BATHROOMS, W.C.'s & KITCHEN MECHANICALY VENTED TO GIVE 60 L/SEC AIR CHANGE

PLUMBING 100 DIA S. & V.P.
40 DIA SINK, SHOWER, W.H.B. & BATH WASTES WITH ANTI-VAC TRAPS

HEATING GAS BOILER WITH BALANCED FLUE THERMOSTATIC RAD VALVES TO RADIATORS

S. INGRAM & ASSOCIATES

Building Surveyors & Design Consultants

DESIGN STUDIO
WHITE ROSE COTTAGE
HEIGHTS LANE
HEIGHTS
DEPHA
OLDHAM

TELEPHONE 045 787 6500

SCALES	1:50
DRAWN BY	S. INGRAM
DATE	MAY 2015

DRAWING No 61. N-2.