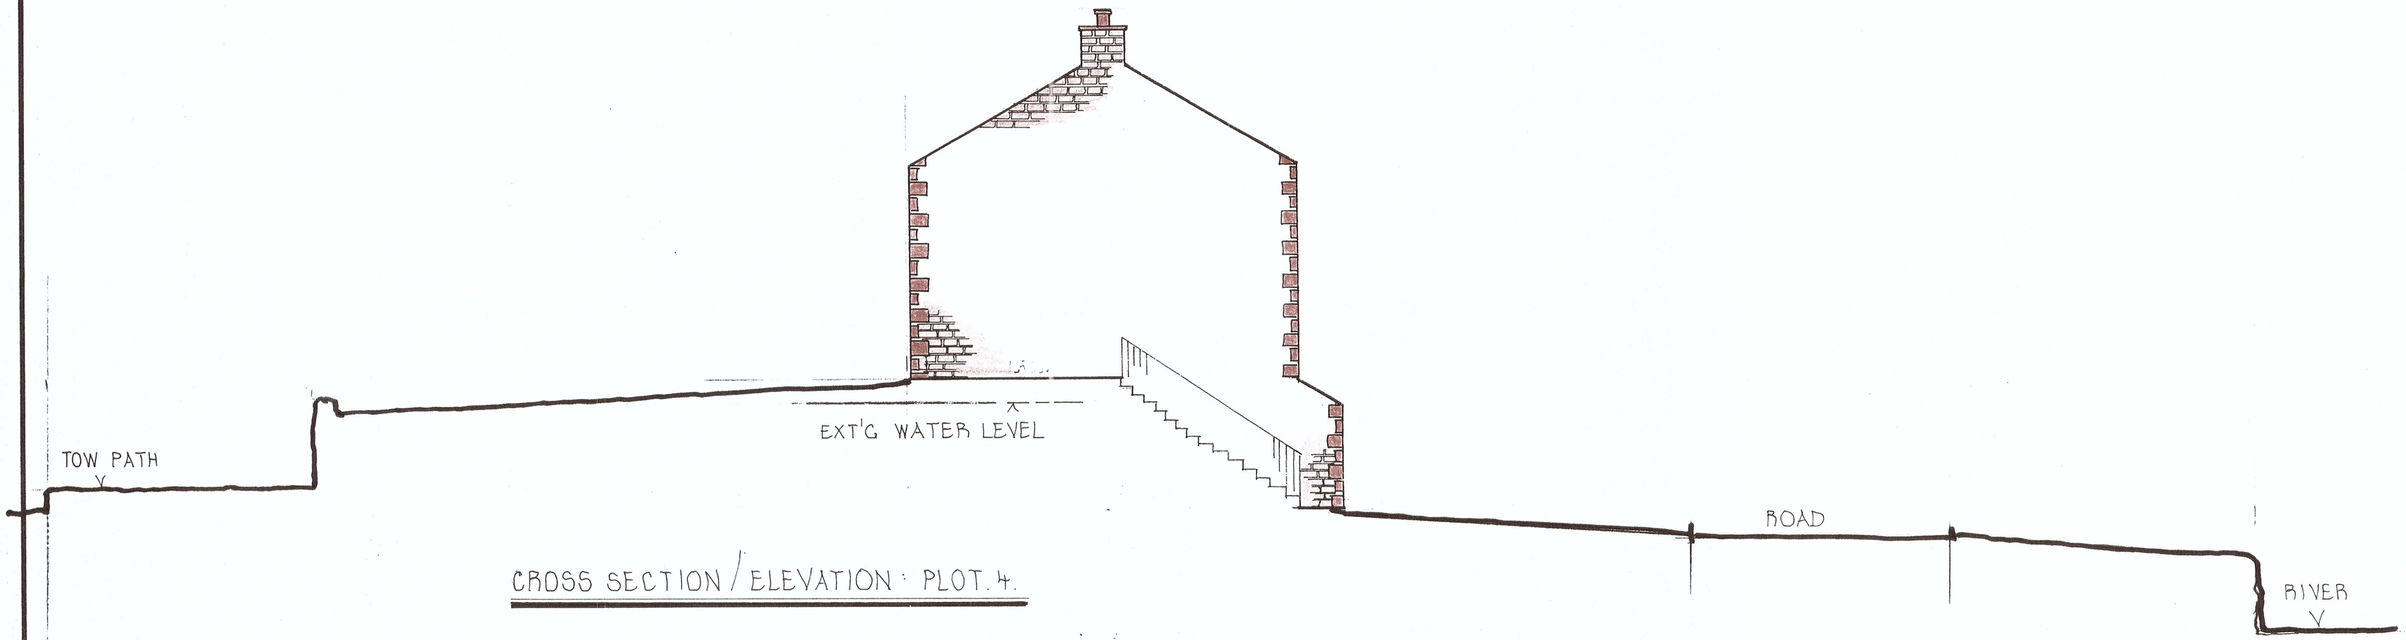

CROSS SECTION / ELEVATION : PLOT. 4.

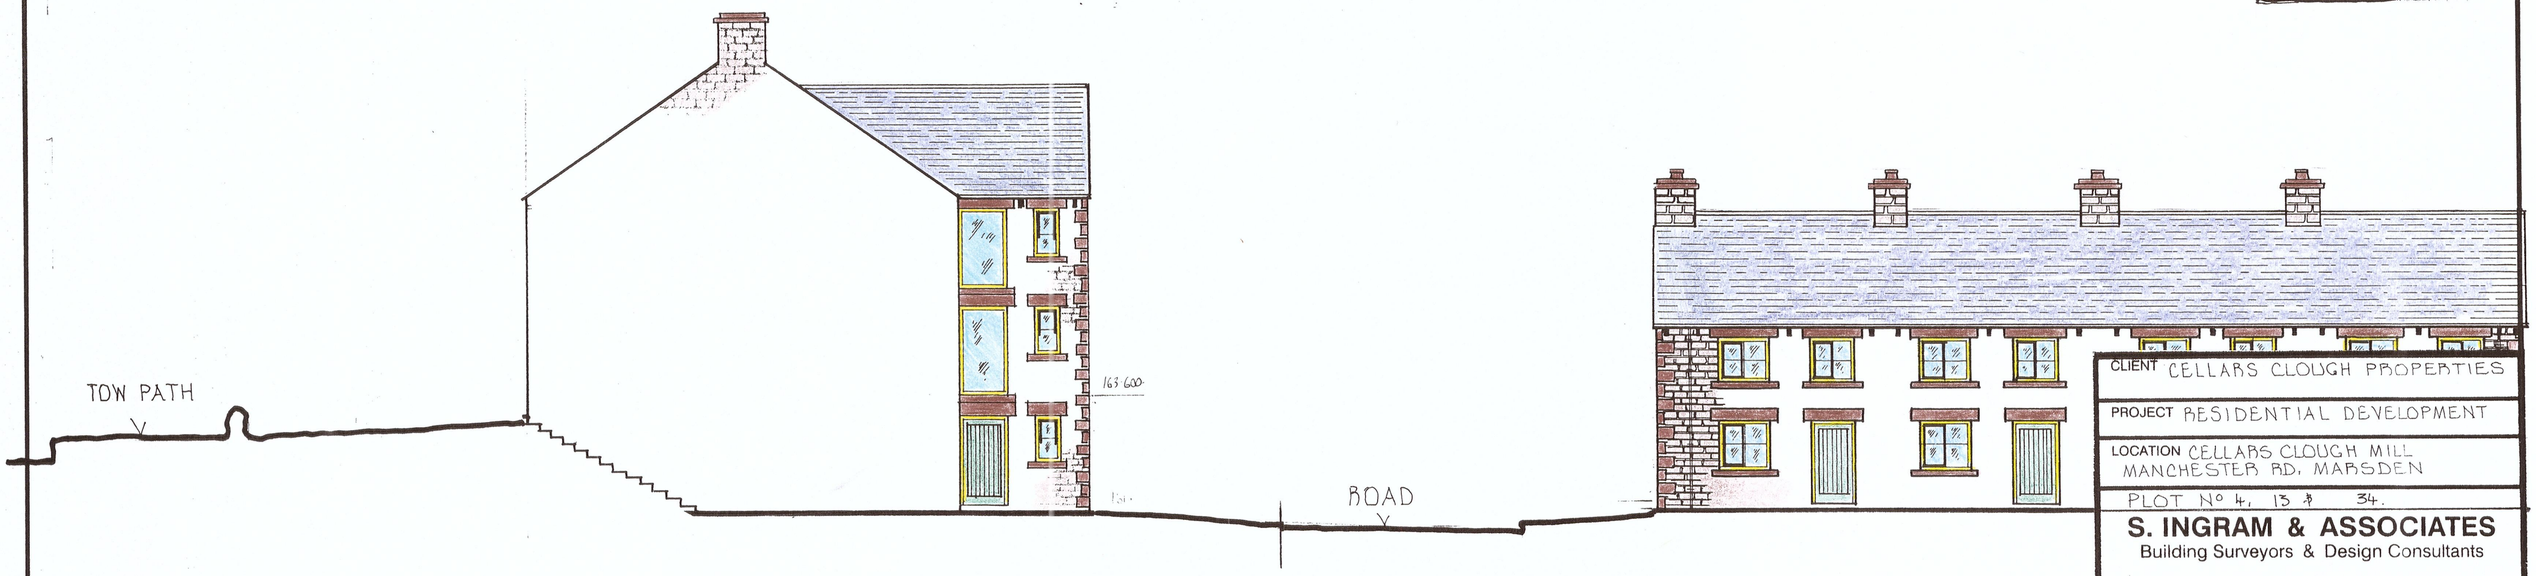

CROSS SECTION / ELEVATION : PLOTS: 13 & 44

CLIENT CELLARS CLOUGH PROPERTIES

PROJECT RESIDENTIAL DEVELOPMENT

LOCATION CELLARS CLOUGH MILL
MANCHESTER RD, MARSDEN

PLOT Nº 4, 13 & 34.

S. INGRAM & ASSOCIATES
Building Surveyors & Design Consultants

CIVIC TRUST AWARD 2002 - COMMENDATION FOR GOOD DESIGN

DESIGN STUDIO
HEIGHTS LANE
HEIGHTS DELPH
OLDHAM OL3 5TU

Telephone: 0145 787 6500
Mobile: 07753 834 352

SCALES: 1:50 & 1:100

DRAWN BY: S. INGRAM A.B.Eng.M.R.S.H.

DATE: MAY 2015

DRAWING No. 61. S. 1.