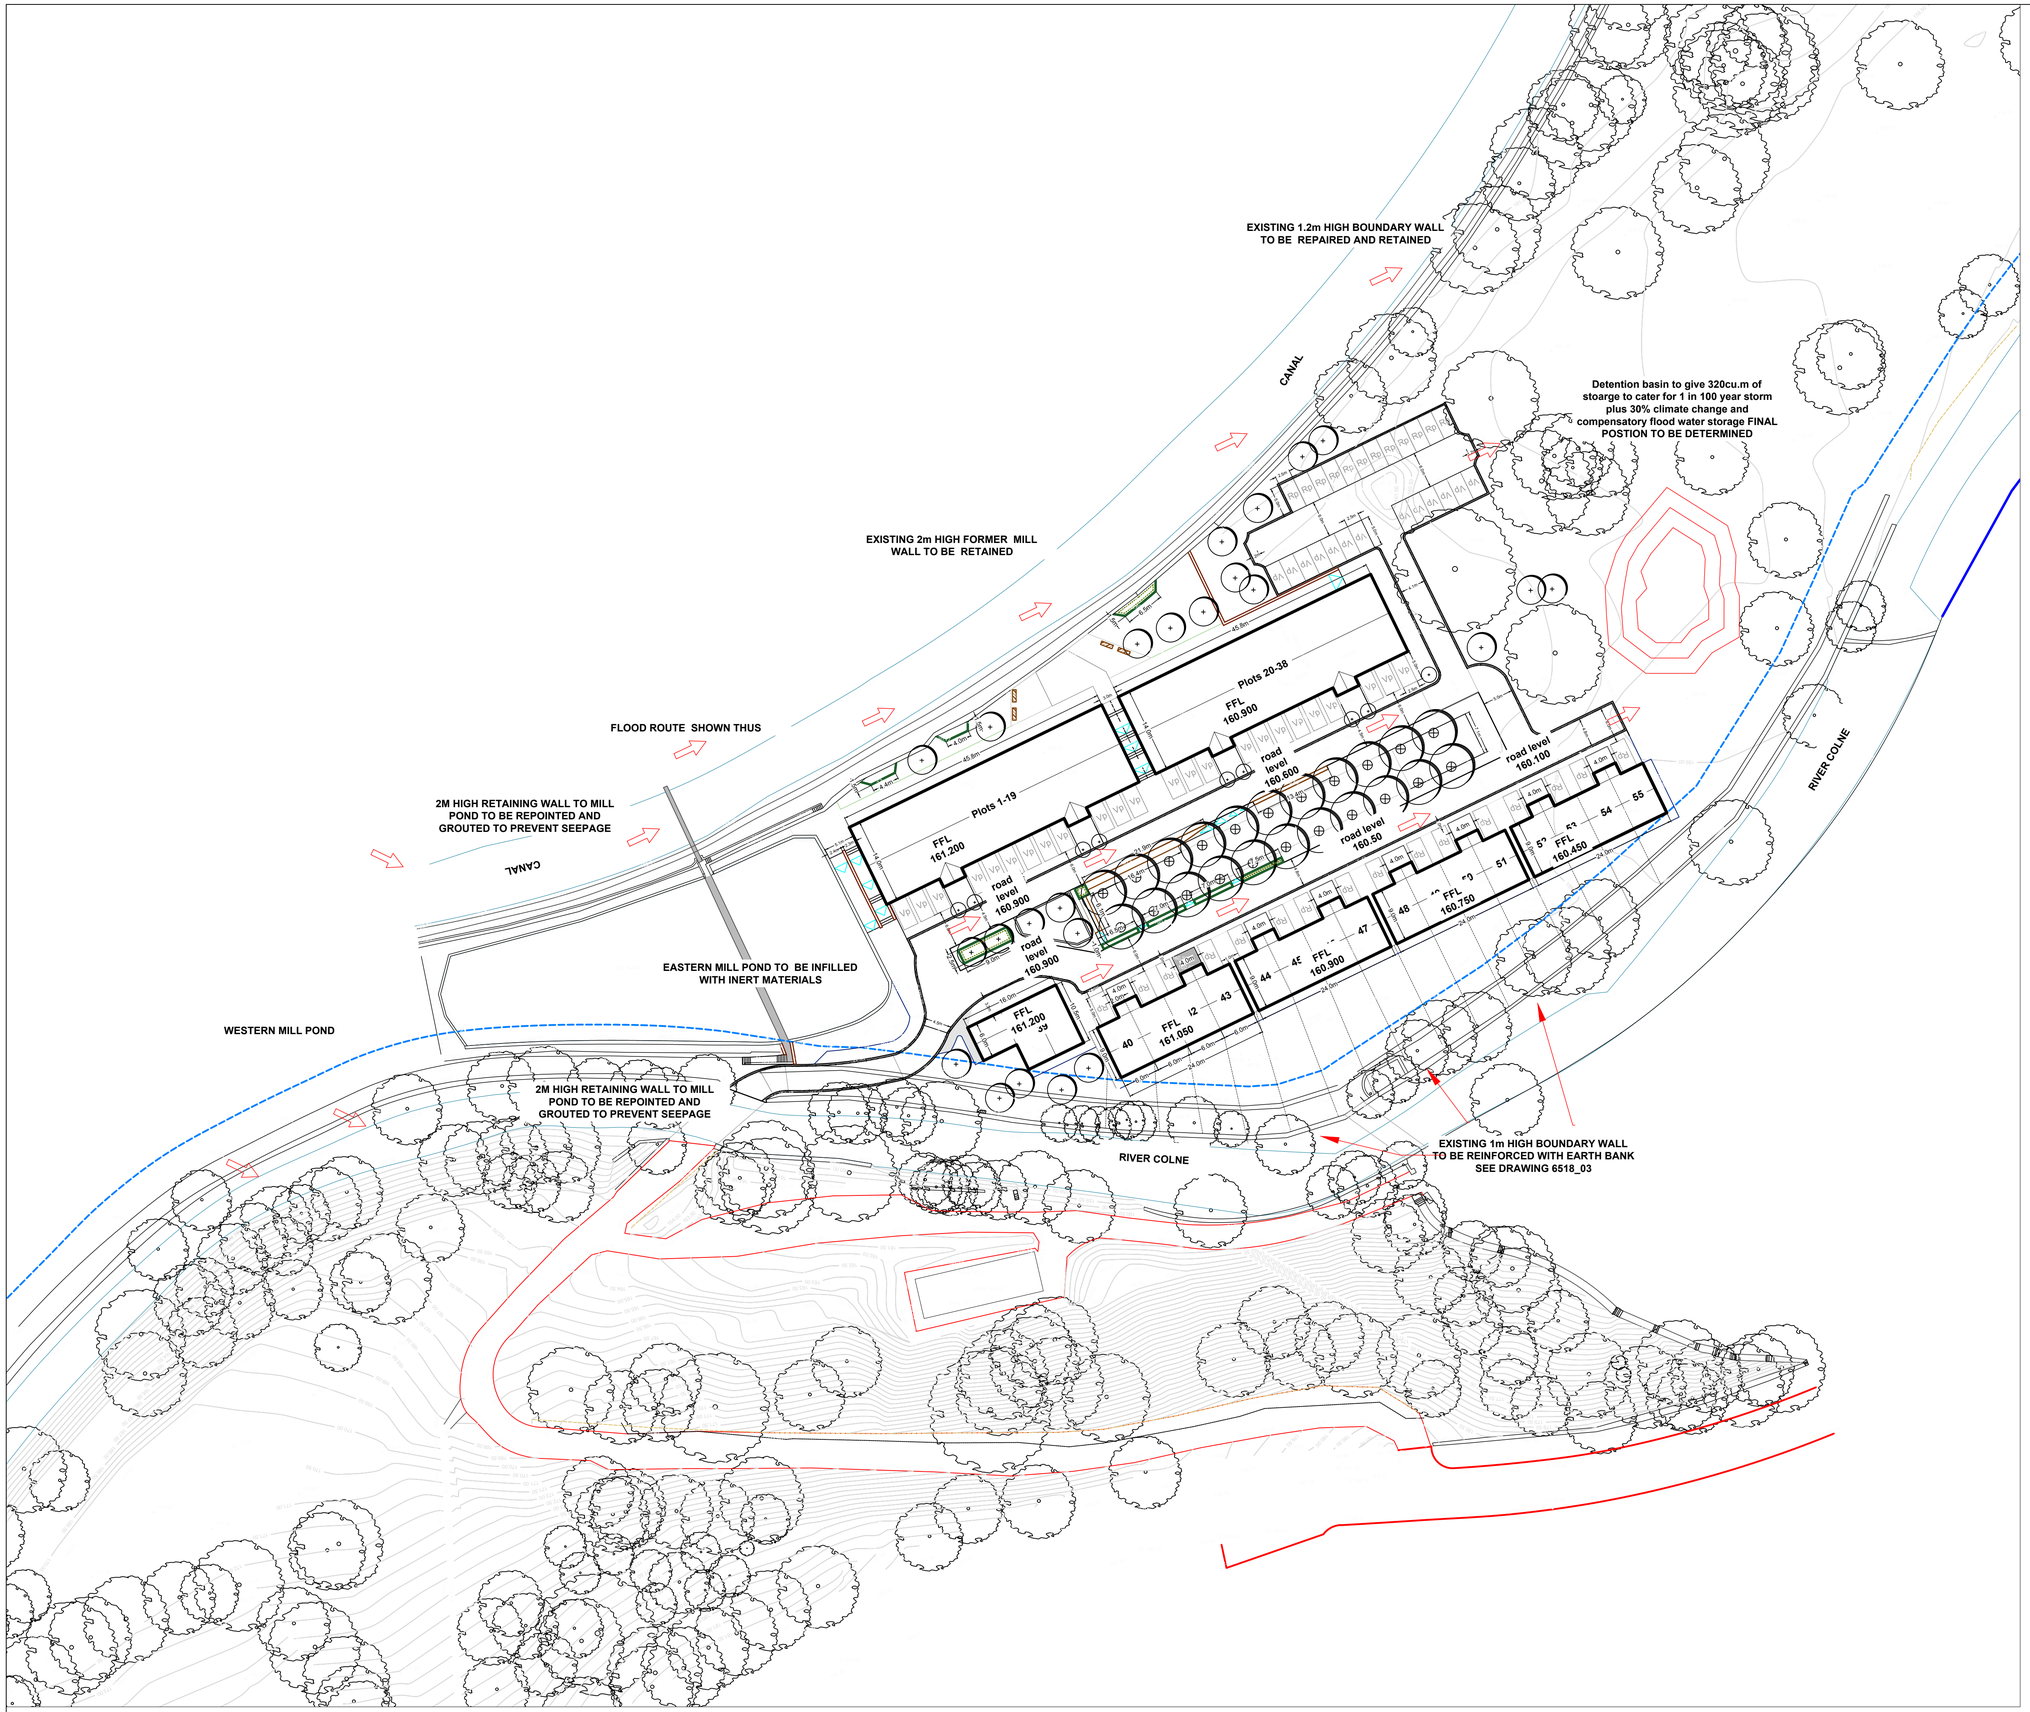

Haigh Huddleston & Associates

Civil Structural Engineering Consultants

Firth Buildings, 99 - 101 Leeds Rd, Dewsbury, WF12 7BU t 01924 464342 f 01924 450662

e trevor.haigh@haighhuddleston.co.uk

Client
DAVID STORRIE PLANNING

Project
CELLAR'S CLOUGH MILL

Detail
FLOOD RISK AND SITE LEVELS PLAN

Dwn	Chkd	Date	Scale	Dwg No.
DG	TH	SEPT'2016	1:500 @A1	6518_04