APARTMENTS

GABLE APARTMENTS 134m² INNER APARTMENTS 117m²

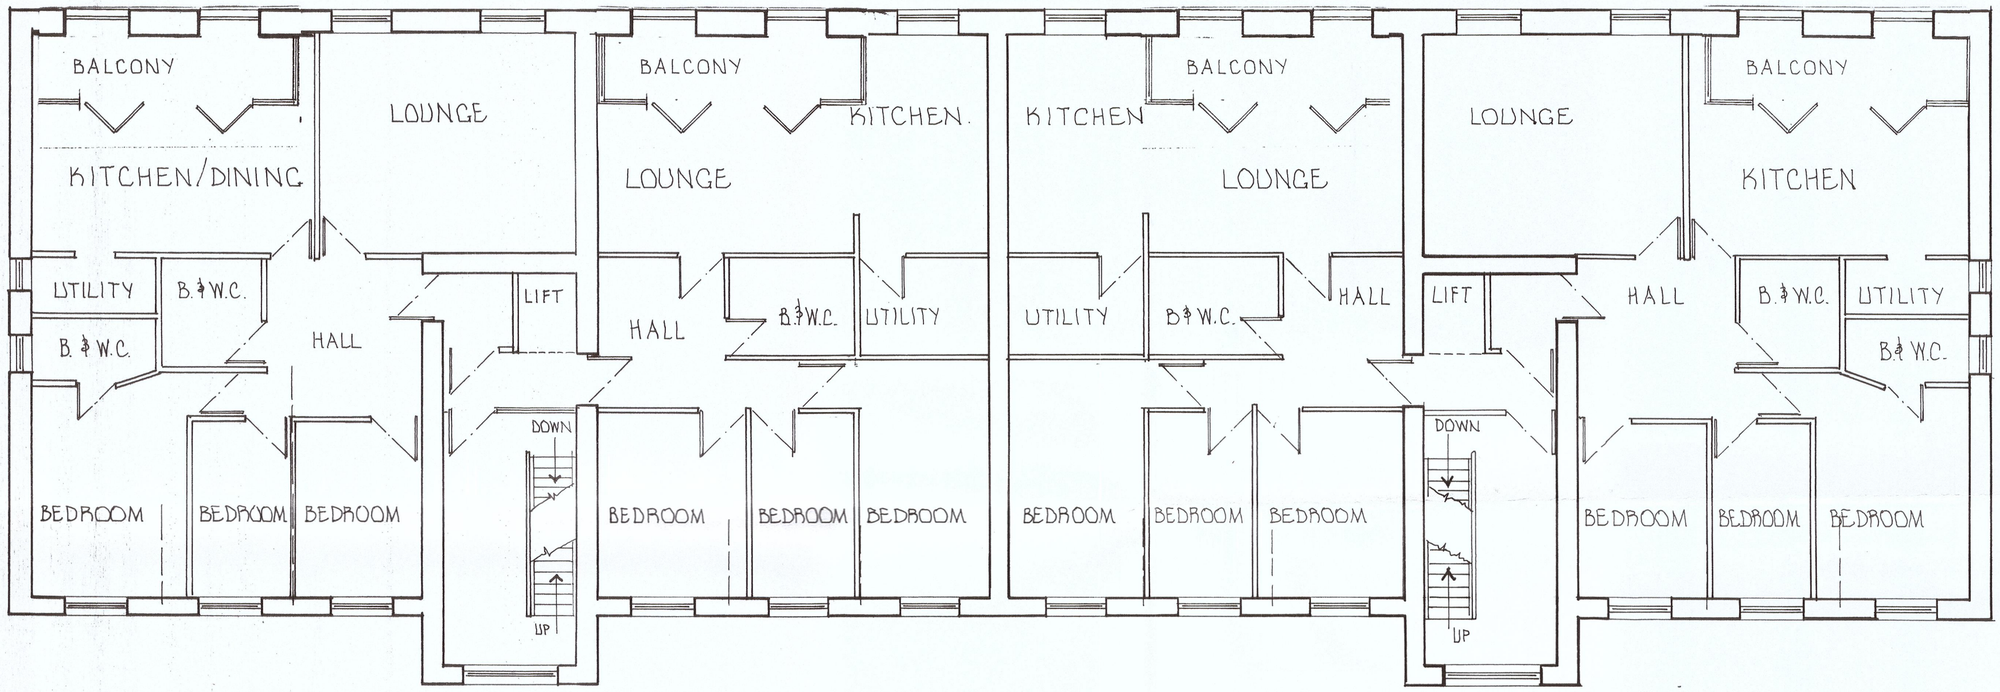

1ST, 2ND, 3RD & 4TH FLOOR LAYOUT PLAN

CLIENT CELLARS CLOUGH PROPERTIES LTD

PROJECT RESIDENTIAL DEVELOPMENT

LOCATION CELLARS CLOUGH MILL, MANCHESTER ROAD, MARSDEN

S. INGRAM & ASSOCIATES
Building Surveyors & Design Consultants

CIVIC TRUST AWARD 2002 - COMMENDATION FOR GOOD DESIGN

DESIGN STUDIO
HEIGHTS LANE
HEIGHTS DELPH
OLDHAM OL3 5TU

Telephone: 0145 787 6500
Mobile: 07753 834 352

SCALES:	1:100
DRAWN BY:	S. INGRAM A.B.Eng.M.R S.H.
DATE:	JAN 2017. REV: JUNE 2018
DRAWING No.	61 'A' 7