

South West Elevation - Facing service yard

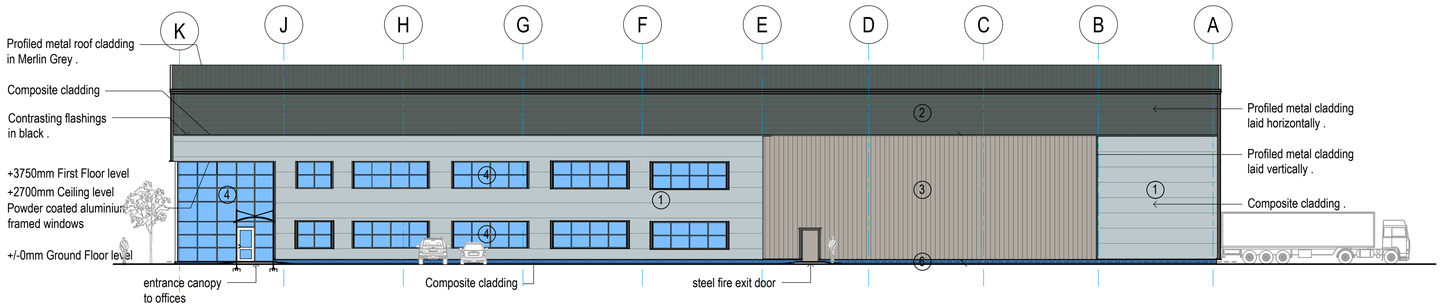

North West Elevation - Facing Lindley Moor Road .

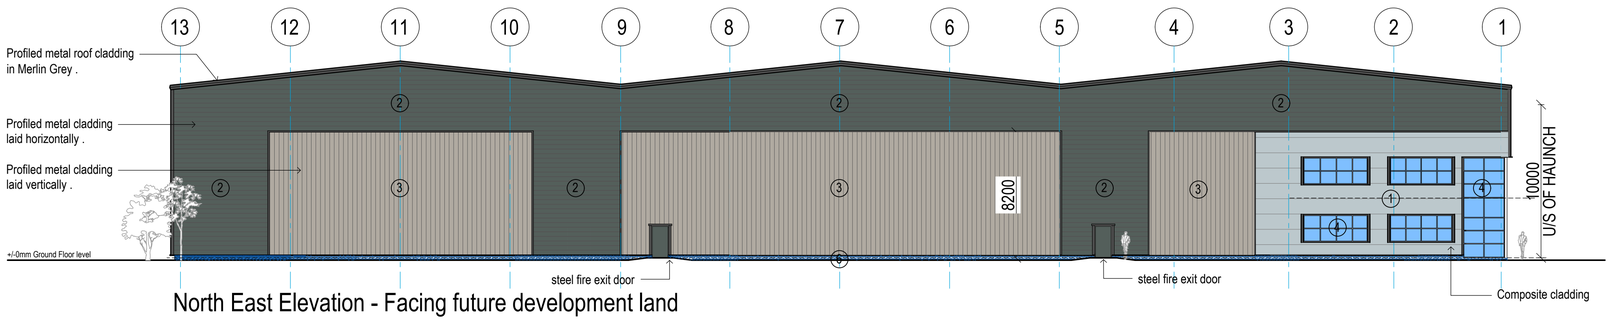

North East Elevation - Facing future development land

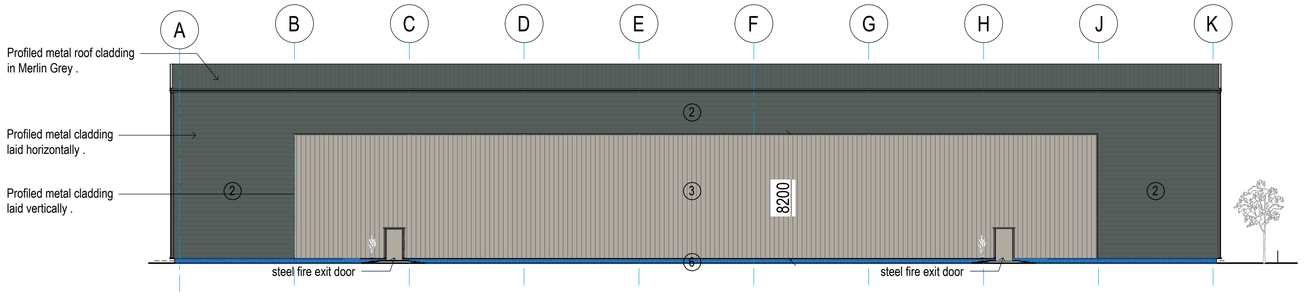

South East Elevation - Facing residential development

Proposed external materials .

1. **composite micro rib panels (Metallic Silver RAL 9006)**
2. **horizontal profiled twin skin cladding - Merlin Grey RAL 180 40 05 .**
3. **vertical profiled twin skin cladding - Goosewing Grey RAL 080 70 05.**
4. **powder coated aluminium curtain walling & windows - Merlin Grey RAL 180 40 05.**
5. **concrete**
6. **Blue facing brickwork .**

Goods doors & fire doors - Polyester powder coated Goosewing Grey / Merlin Grey to match wall cladding .

all cladding colours to be agreed with Client & Local Authority

all cladding trims & flashings to be black .

Unit 1
Lindley Moor Road,
Huddersfield .

COPYRIGHT RESERVED

Notes

Revisions

Rev	Date	Description
A	FEB 2016	GLASS SCREEN RETURNED TO NE ELEVATION , PROPOSED COLOURS ADDED .
B	FEB 2016	ELEVATIONS UPDATED TO MATCH NEW PROPOSED OFFICE LAYOUT.
C	19.2.16	ELEVATIONS UPDATED FOLLOWING CLIENTS REQUIREMENTS TO INTERNAL OFFICE LAYOUT.
D	25.2.16	LOADING DOOR MOVED FROM BAY 4-5 TO 2-3 AND FIRE EXIT DOOR MOVED TO BAY 1-2.
E	29.3.16	GRIDLINE K UPDATED TO MATCH LATEST FLOOR PLAN. FIRE EXIT DOORS MOVED SLIGHTLY TO MATCH RACKING LAYOUT.
F	APR 16	GENERAL UPDATE TO MATCH FLOOR PLANS
G	APR 16	REVISED TO 3 STOREY OFFICES.
H	APR 16	GENERAL UPDATE TO MATCH FLOOR PLANS.
J	APR 16	REVISED BACK TO 2 STOREY OFFICE ACCOMMODATION AND WINDOWS REVISED TO SUIT NEW OFFICE LAYOUT- FOLLOWING MEETING HELD ON 18.4.16.

BUILDING MANAGEMENT SERVICES LTD

Huddersfield Road
Elland, West Yorkshire
HX5 9BW
TELEPHONE : ELLAND (01422) 371616
FAX No : (01422) 376717
email : mail@bmselland.com

Building Management Services

Client

C.D.P. LIMITED

Project

INDUSTRIAL DEVELOPMENT - UNIT 1
LINDLEY MOOR ROAD,
HUDDERSFIELD .

Sheet

ELEVATIONS

Drawn: S.G.S.	Date: OCT 2015
Scale: 1:200 @ A1	
Status: PLANNING	
Drawing No.: M2934-101	Revision: REV J