
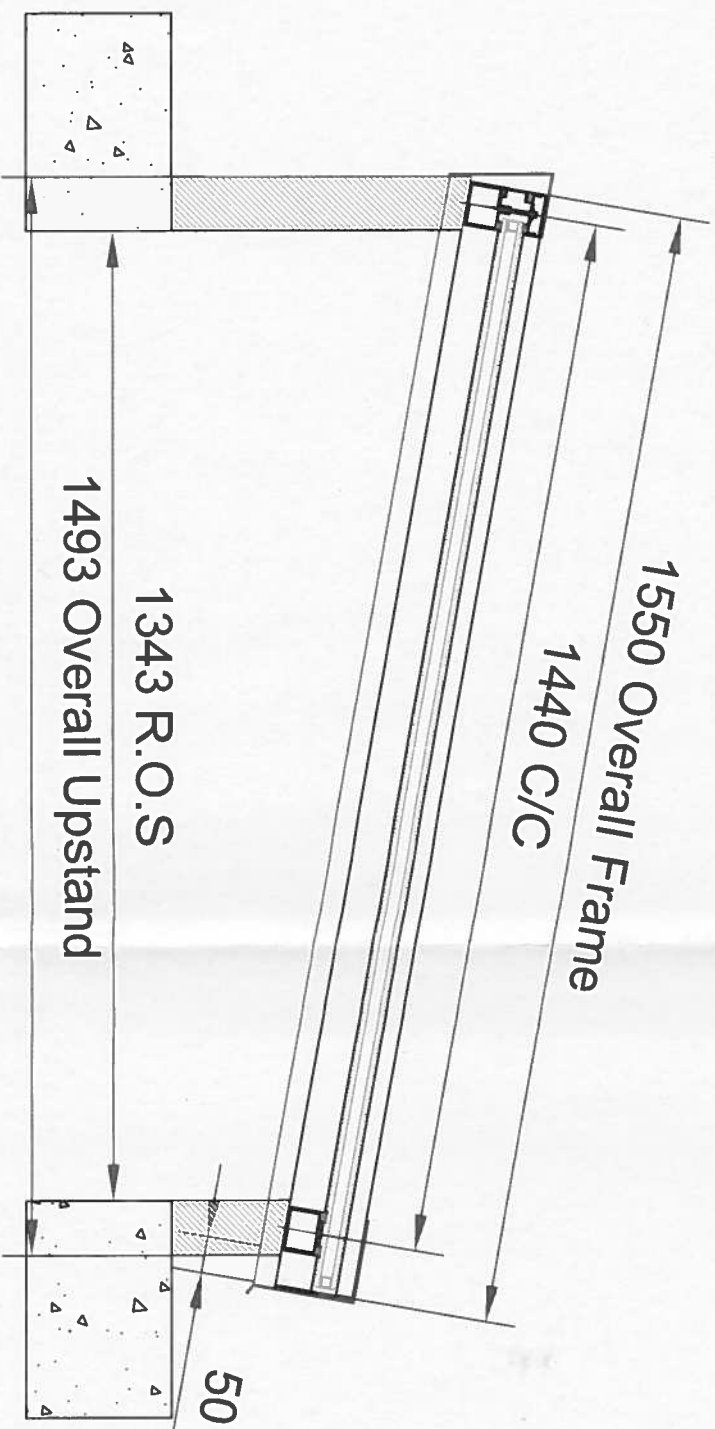
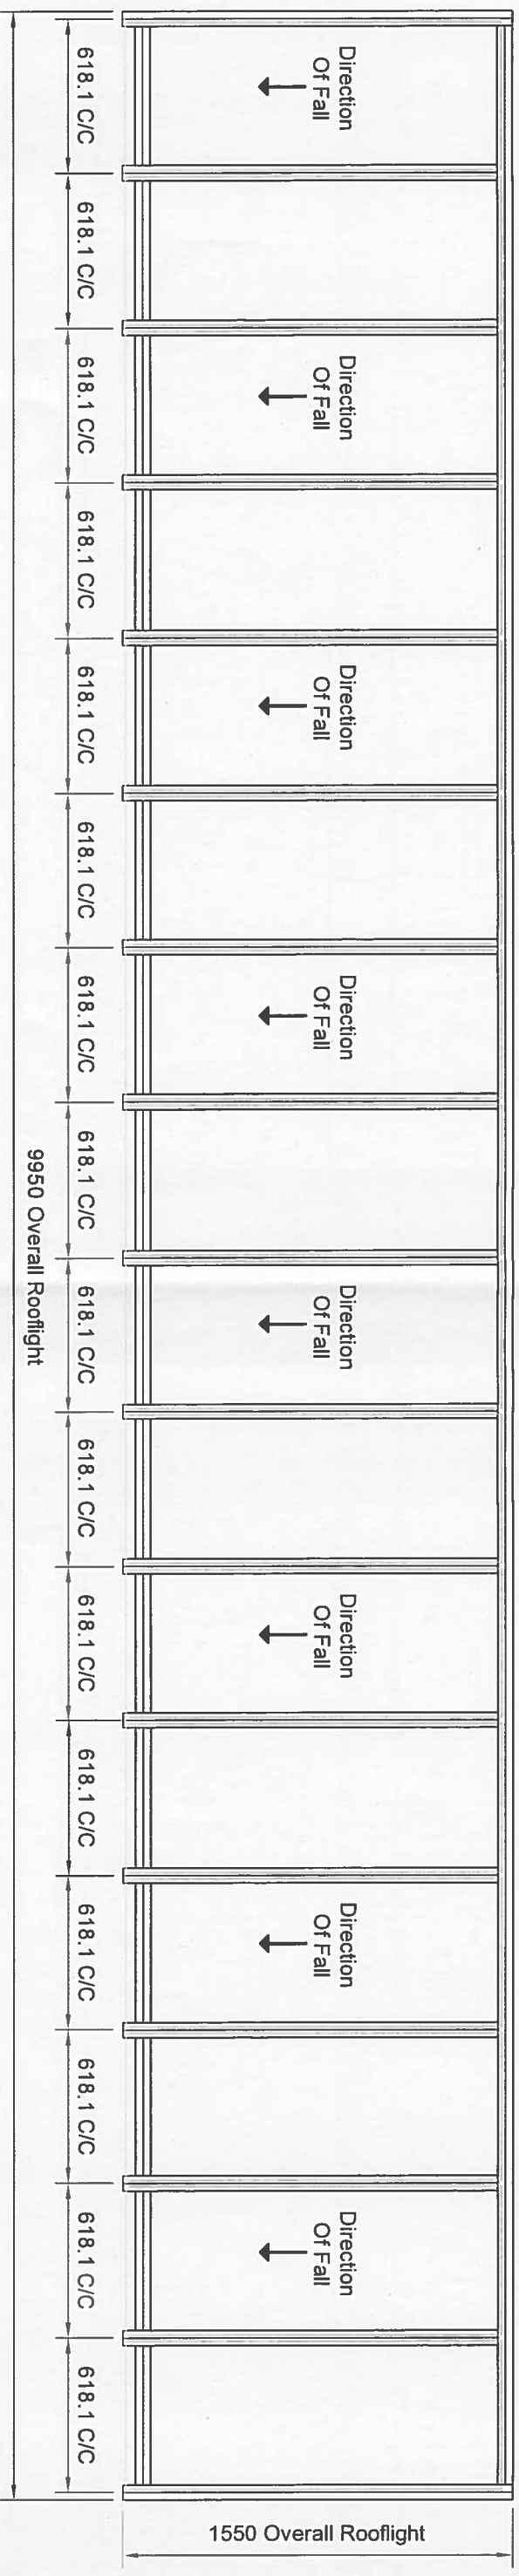


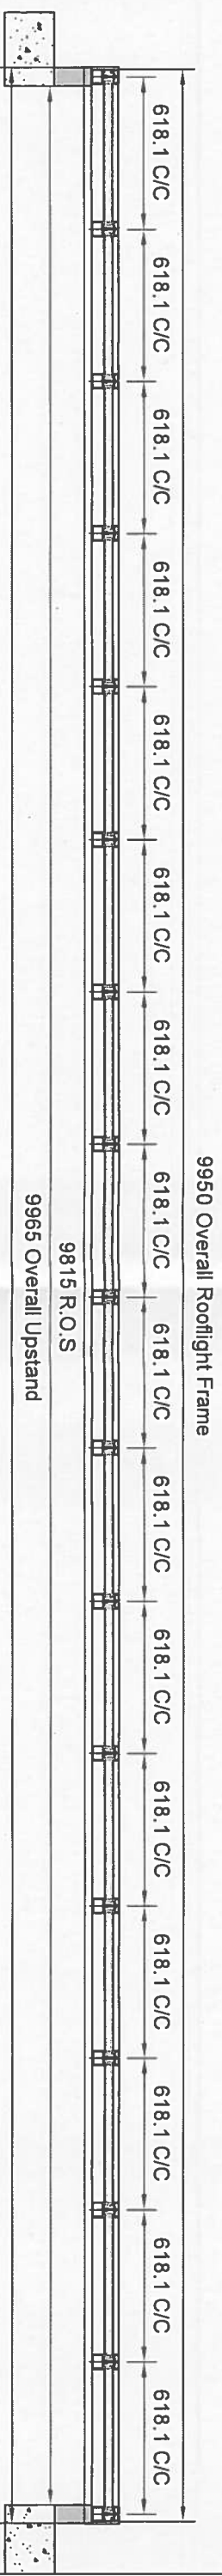

- ## Notes:
1. All drawings to be read in conjunction with all Drawings relevant to project.
 2. Do not scale from drawings, any discrepancy should be notified immediately
 3. Glazing 6mm Clear Toughened 'Low E' Outer 16mm Argon Filled Cavity 6.4mm Clear Laminated Inner 4. All Rafter's, Head And Cill Transoms To Be 50mm 5. P.P.C to Required RAL Colour T.B.C.
 6. All Rooflights Require a minimum 5° slope, if you require anything less please consult our head office.

Naturalight Systems LTD
Accessory House,
Barrington Industrial Estate,
Bedlington,
Northumberland
NE22 7DQ

Tel (01670) 530333
Fax (01670) 824540

Project:
Somerset Buildings

Description:
Mono-Pitch Setting Out

Drawn By: R.E.	Checked By: S.J.	Approved By: S.J.
-------------------	---------------------	----------------------

Date Drawn:	06.05.2016
Job Number:	7185
Scale:	NTS

Drawing No.: