In all cases figured dimensions shall be taken in prefernce to scaled dimensions All relevant dimensions shall be checked on site before any prefabricated work is put in hand	Revisions decking added	Date 08/07/16	No. A

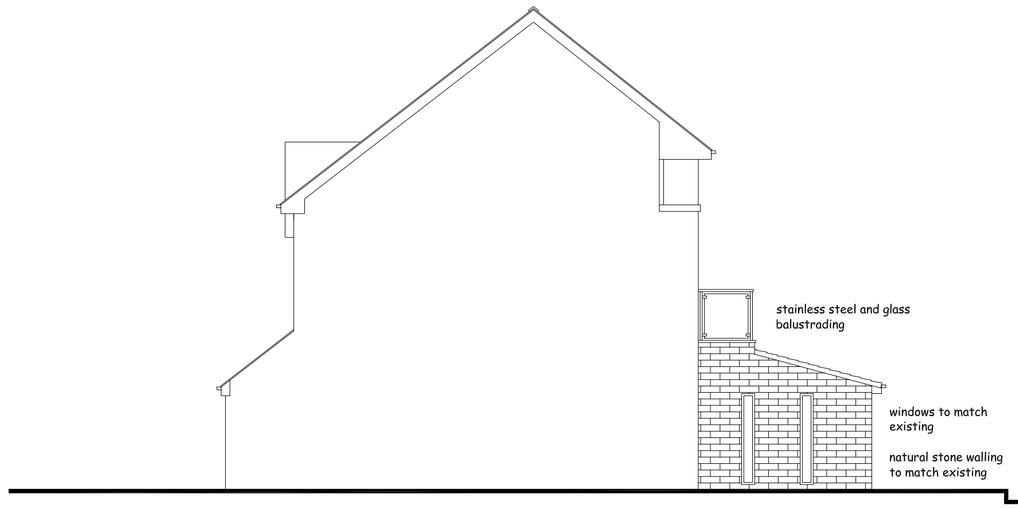

SIDE ELEVATION - PROPOSED

REAR ELEVATION - PROPOSED

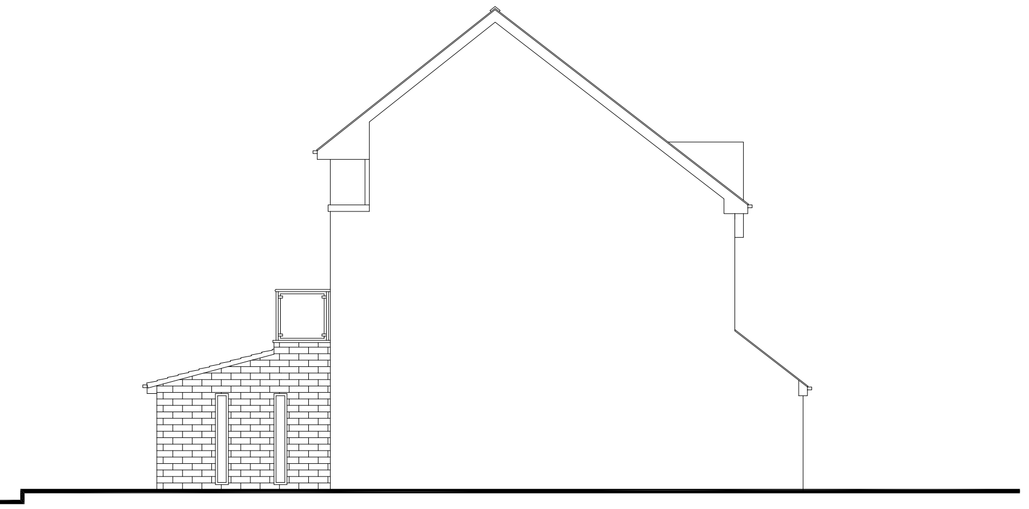

SIDE ELEVATION - PROPOSED

LOCATION PLAN 1:1250

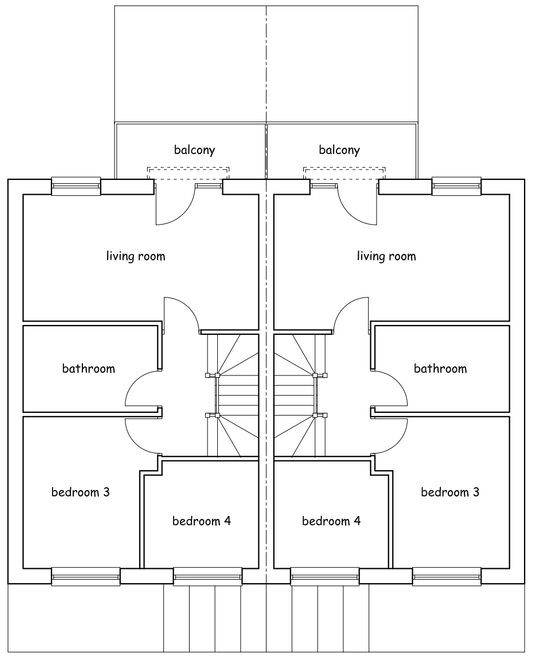

FIRST FLOOR PLAN - PROPOSED

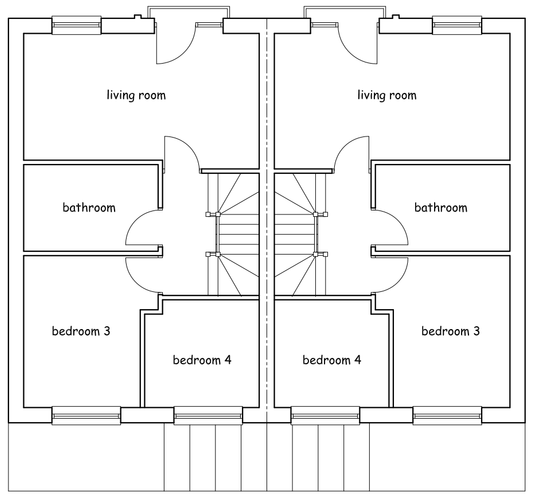

FIRST FLOOR PLAN - EXISTING

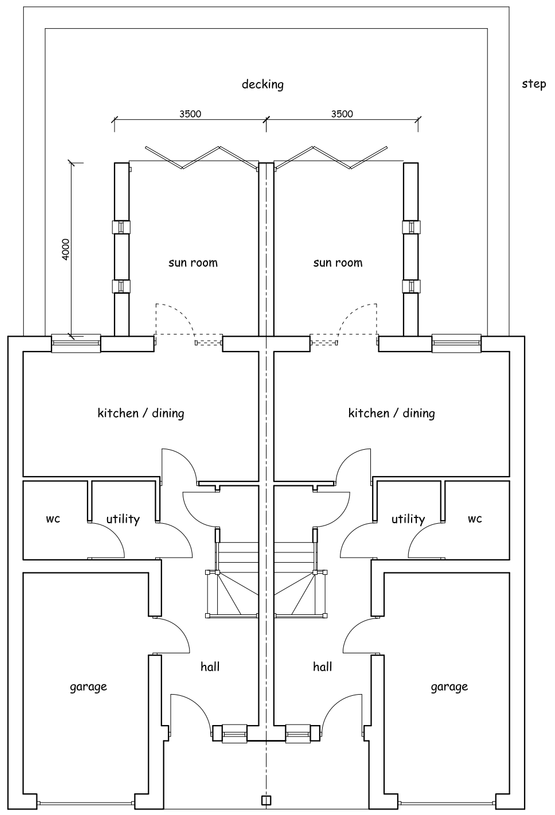

GROUND FLOOR PLAN - PROPOSED

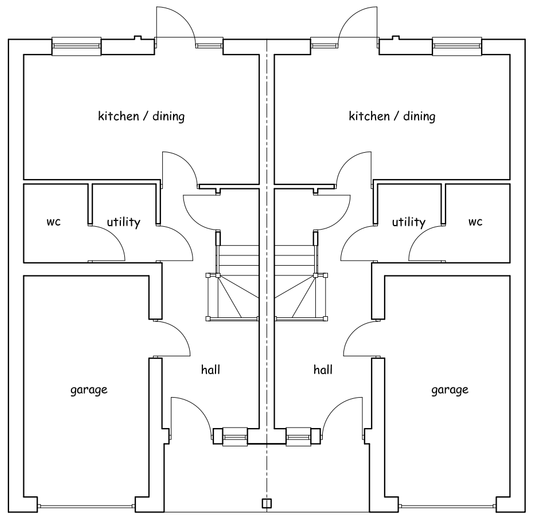

GROUND FLOOR PLAN - EXISTING

PICKLES ARCHITECTS
16 Church Lane, Brighouse, West Yorkshire, HD6 1AT
Telephone: (01484) 712386, Fax: 400324
E-Mail nh@picklesarchitects.co.uk

PROPOSED REAR EXTENSION AT 10 AND 12 ROUNDHILL GREEN, CLIFFE LANE. GOMERSAL. WEST YORKSHIRE. FOR MR K O'KEEFE AND MR R COTTON.

Drawing Title	Job No.	Sheet No.	Revisions
REVISED PLANNING DRAWING	0526/C869	03	A
This drawing is copyright	Scale 1:100	Date 24/05/16	Drawn NSH