



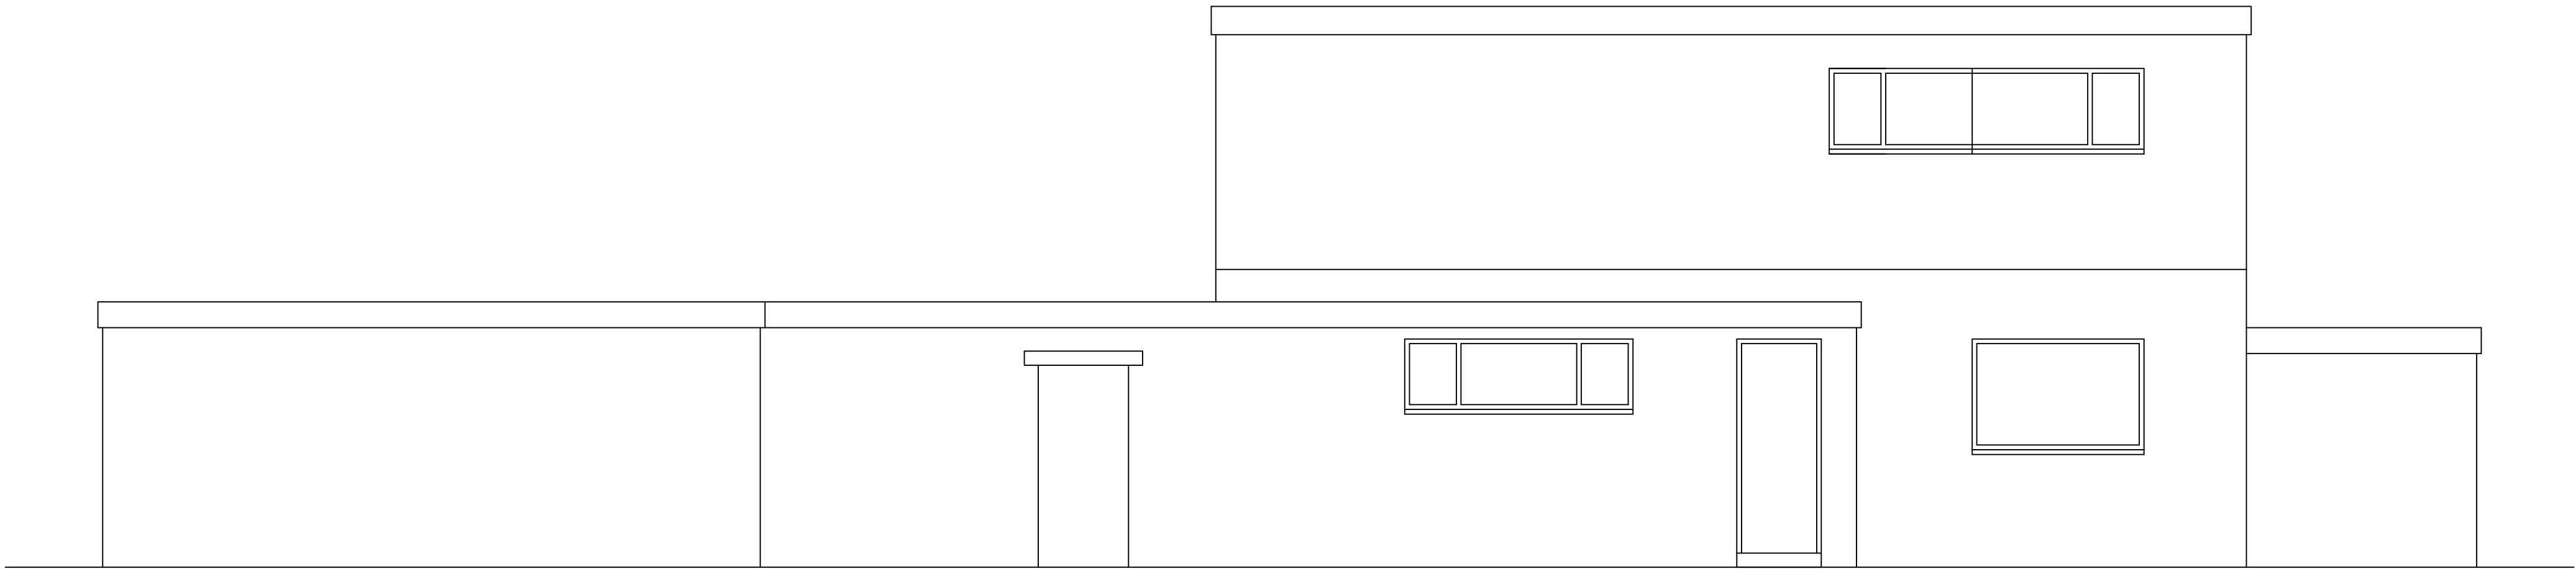


REAR ELEVATION

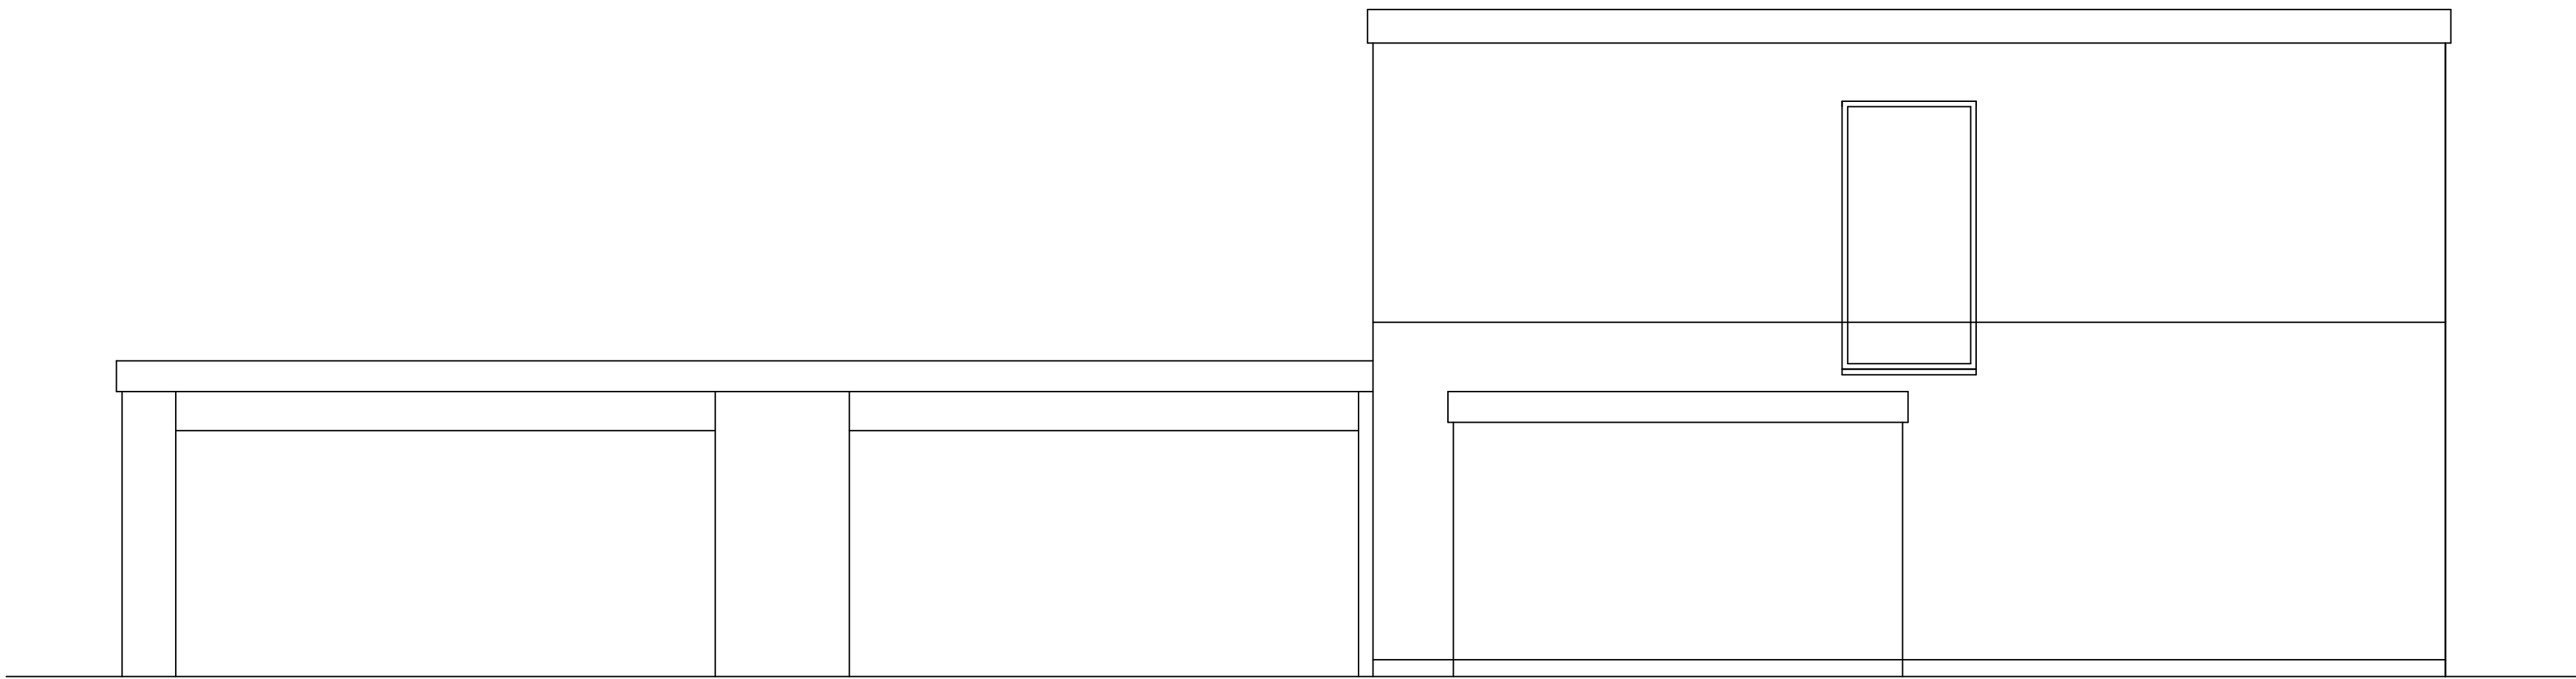


FRONT ELEVATION



SIDE ELEVATION

 

SIDE ELEVATION

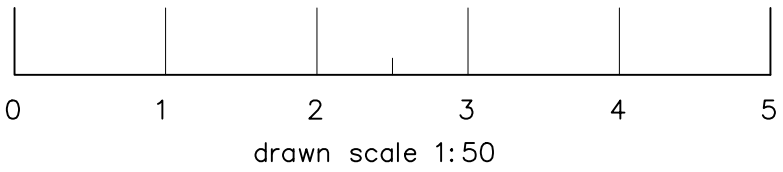

These drawings remain the copyright of Chris Eyres Designs. Unauthorised use, distribution and or copying in whole or in part is prohibited. Permission to distribute and or copy these drawings must be sought directly from Chris Eyres Designs in writing.
ALL DIMENSIONS TO BE CHECKED ON SITE PRIOR TO COMMENCEMENT OF WORKS.
ANY DISCREPANCIES TO BE REPORTED BACK TO ARCHITECT IMMEDIATELY.
DO NOT SCALE DRAWING.
PRELIMINARY

Rev A : PLANNING APPLICATION

Title
PLANS AS EXISTING

Project
Whitehall Road
Wyke
Bradford

Client
MR & MRS EMERY

chris eyres designs
Chartered Architect
Viceroy House
13 Southbrook Terrace
Bradford BD7 1PD
tel (01274) 723326
fax (01274) 735107

Scale
1:50@A1

Drawn
de

Job No
6028

02