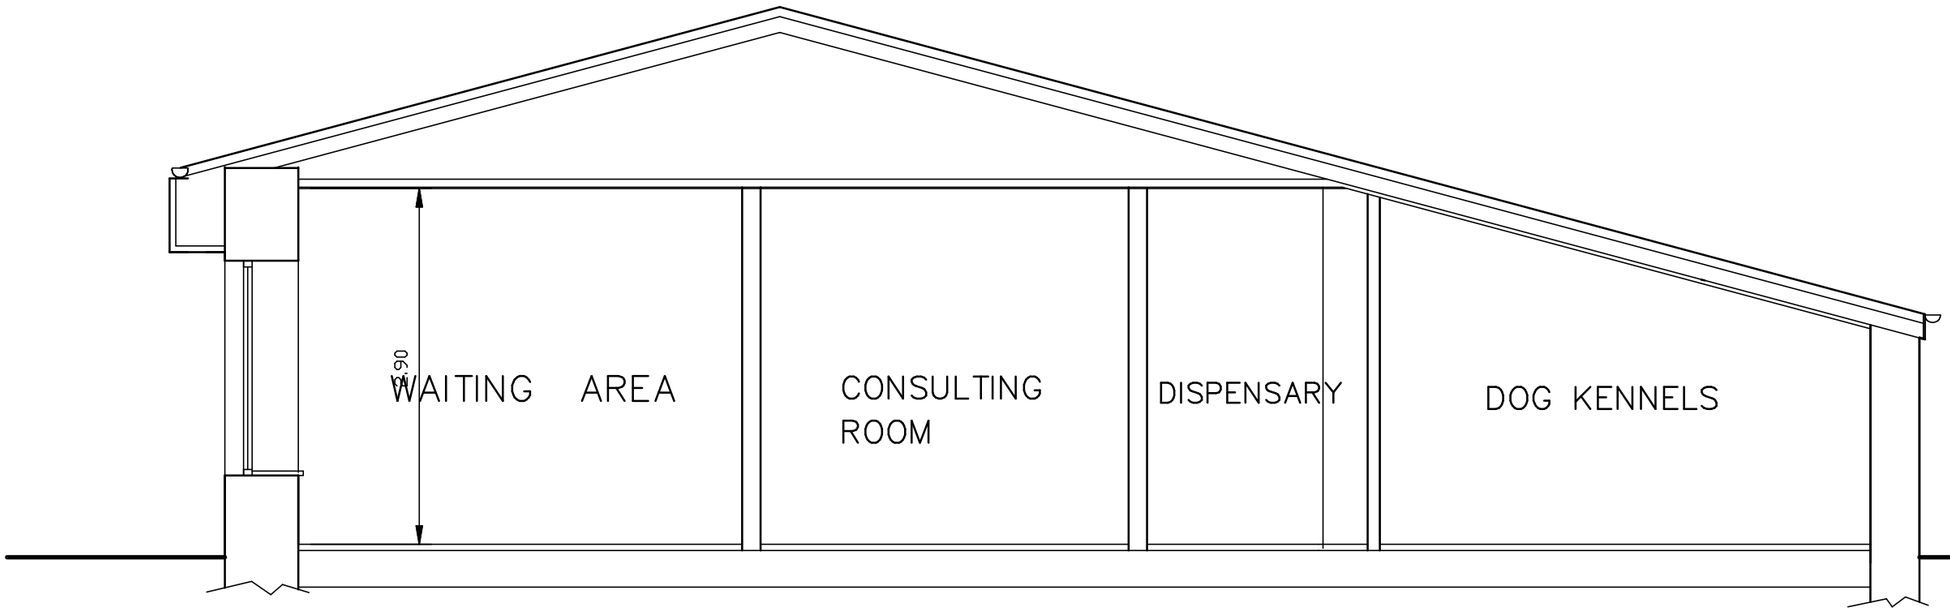

MALLALIEU ARCHITECTS

WREN COTTAGE, STRINGER HOUSE LANE,
EMLEY. HUDDERSFIELD. HD8 9SU.

01924 848334
07971 041016

JOB TITLE

DONALDSONS VETS LTD
HEYMOOR GARAGE SITE
ABBEY ROAD
SHEPLEY
HUDDERSFIELD HD 8 8EP

CHANGE OF USE TO VETERINARY PRACTICE
ALTERATIONS AND EXTENSION

DRAWING	NUMBER
SECTION AS PROPOSED	3090/8

SCALE	DATE
1:50	JUNE 2016