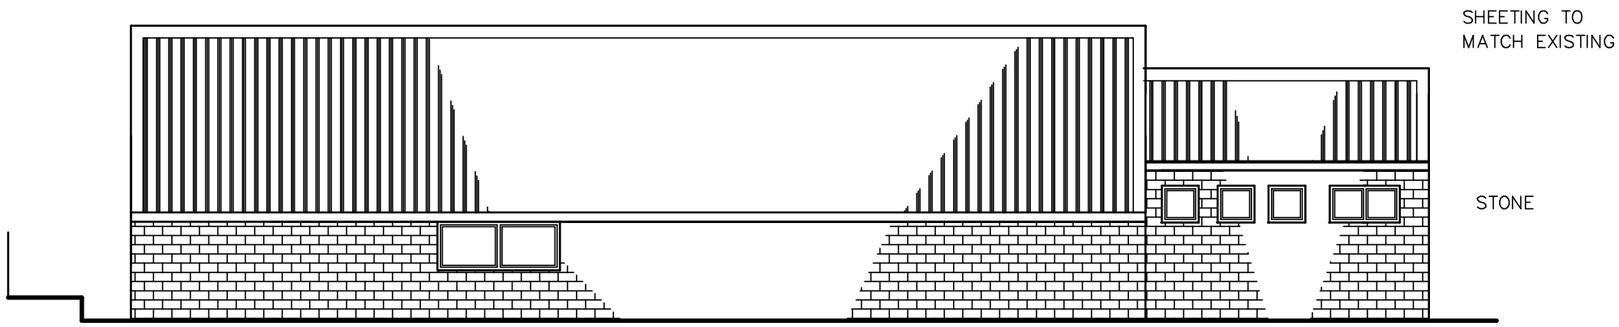

TO EAST

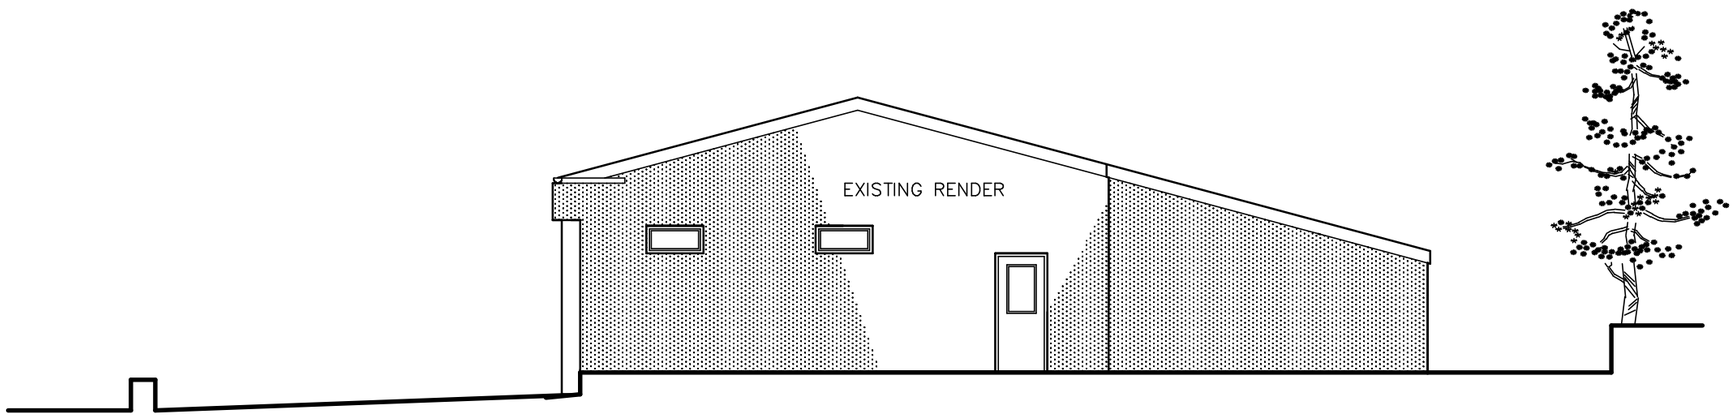

TO SOUTH

MALLALIEU ARCHITECTS

WREN COTTAGE, STRINGER HOUSE LANE,
EMLEY. HUDDERSFIELD. HD8 9SU.

01924 848334
07971 041016

JOB TITLE

DONALDSONS VETS LTD
HEYMOOR GARAGE SITE
ABBEY ROAD
SHEPLEY
HUDDERSFIELD HD 8 8EP

CHANGE OF USE TO VETERINARY PRACTICE
ALTERATIONS AND EXTENSION

DRAWING	NUMBER
ELEVATIONS	3090/7

SCALE	DATE
1:100	JUNE 2016