
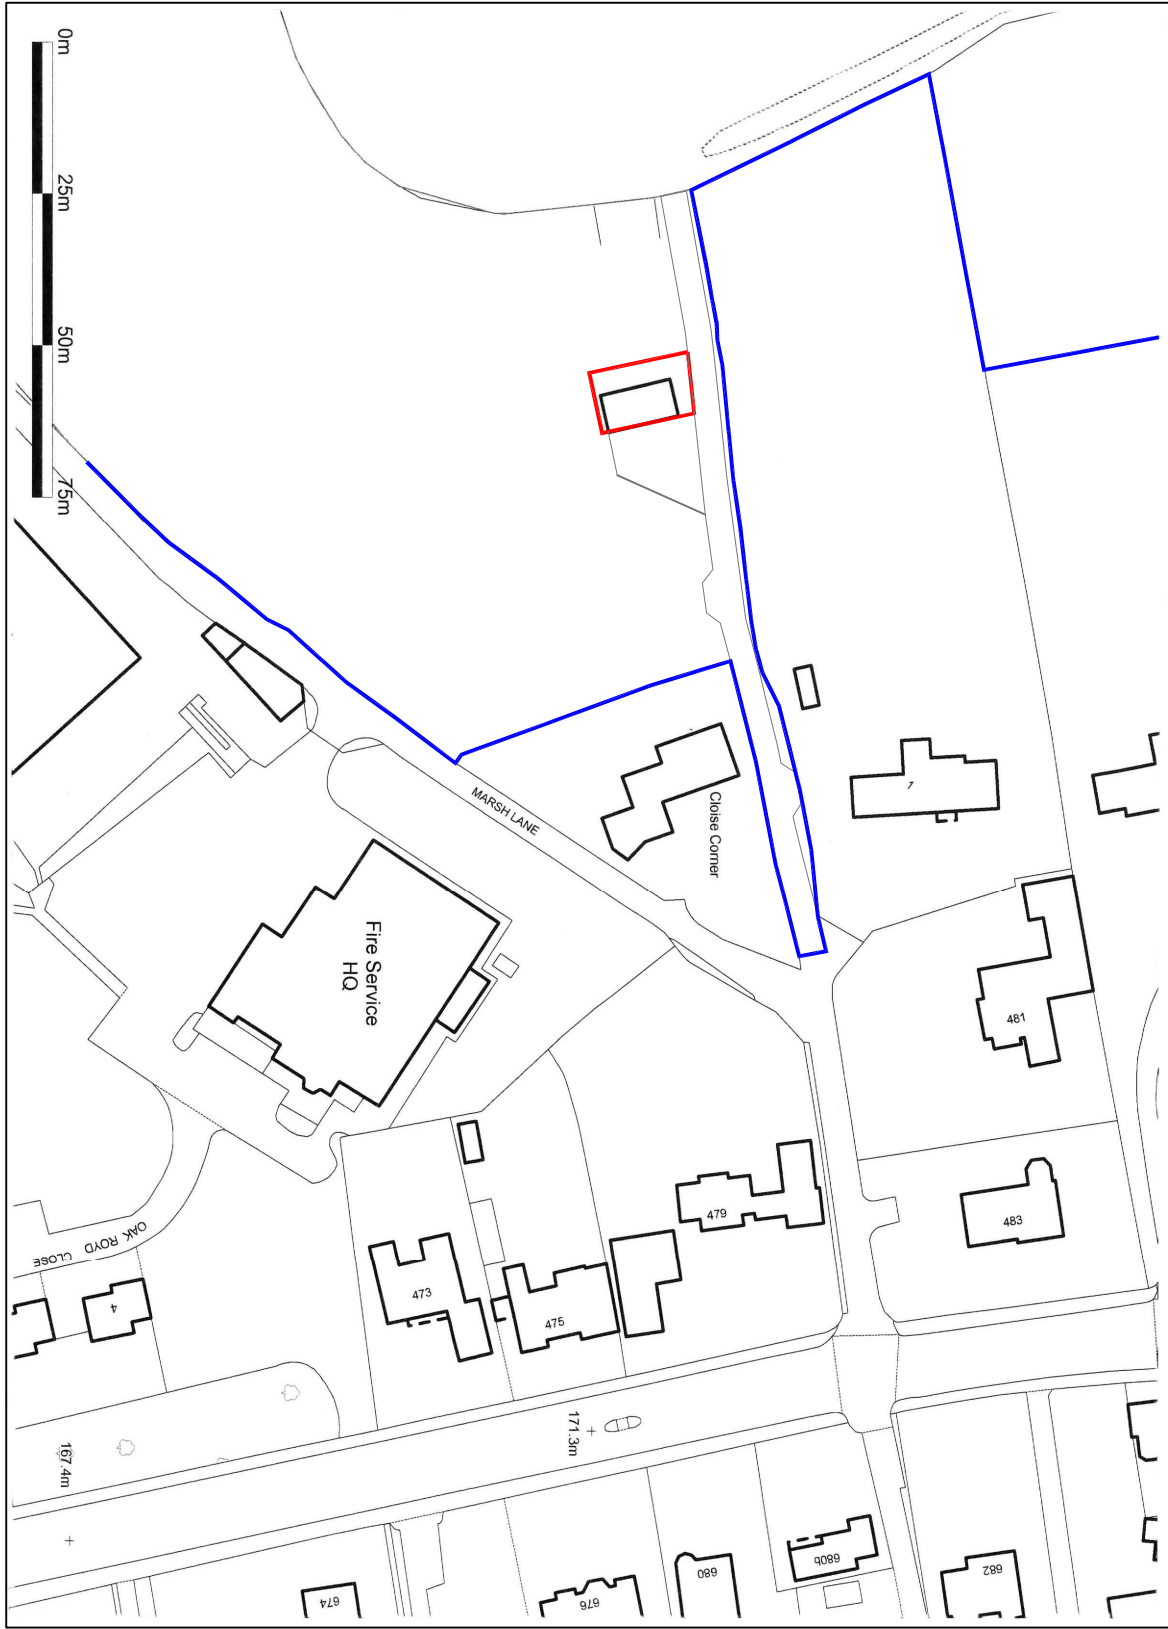


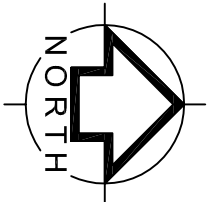

DAVID HILL

PROPERTY CONSULTANTS

Chartered Surveyors • Chartered Town Planners

The North Hill Office

Shipton • North Yorkshire • YO23 1NJ

T01756 759621 F01756 759622

@dnh@david-hill.co.uk www.david-hill.co.uk

Client Name and Address

C. & J. Ives

Farm Shop

Blue Hills Estate

Bradford

West Yorkshire

BD11 2DU

Project Name and Address

Location Plan

Proposed change of use of

agricultural building to residential at

Marsh Lane

Bradford

West Yorkshire

BD11 2DT

Easting 420114 Westing 428121

Scale

A4@1:1250

Date

Jun 2016

Drawn by

JSK

Drawing No

P1654/004

No

Revisions / Issues

Date