




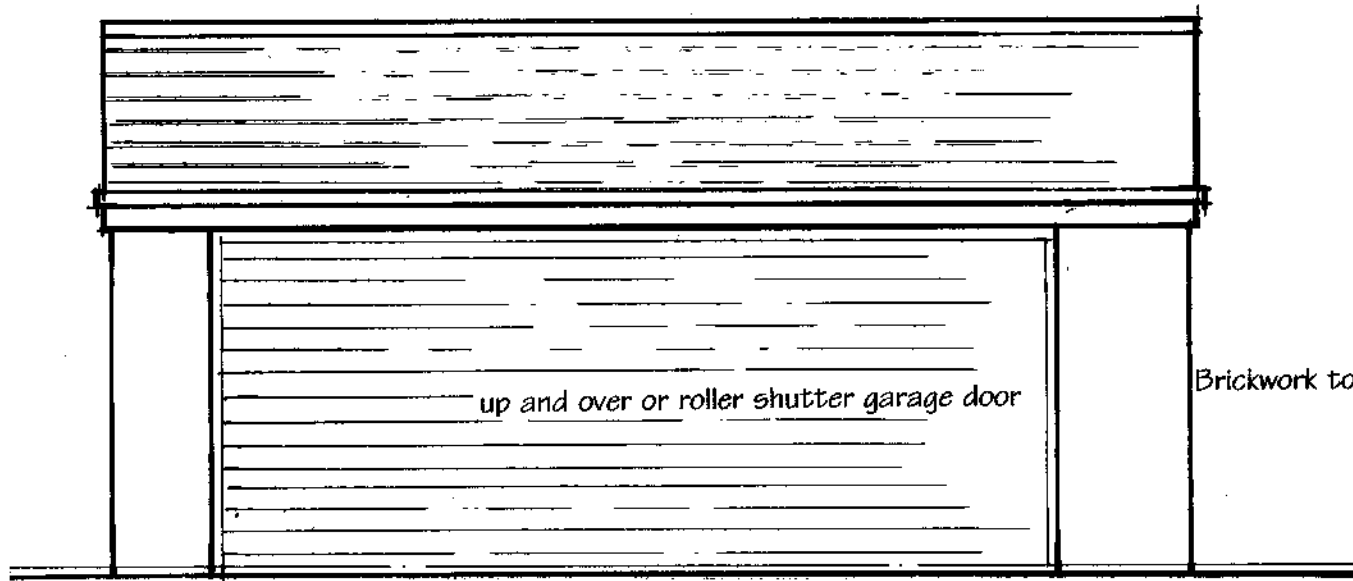


PROPOSED FRONT ELEVATION

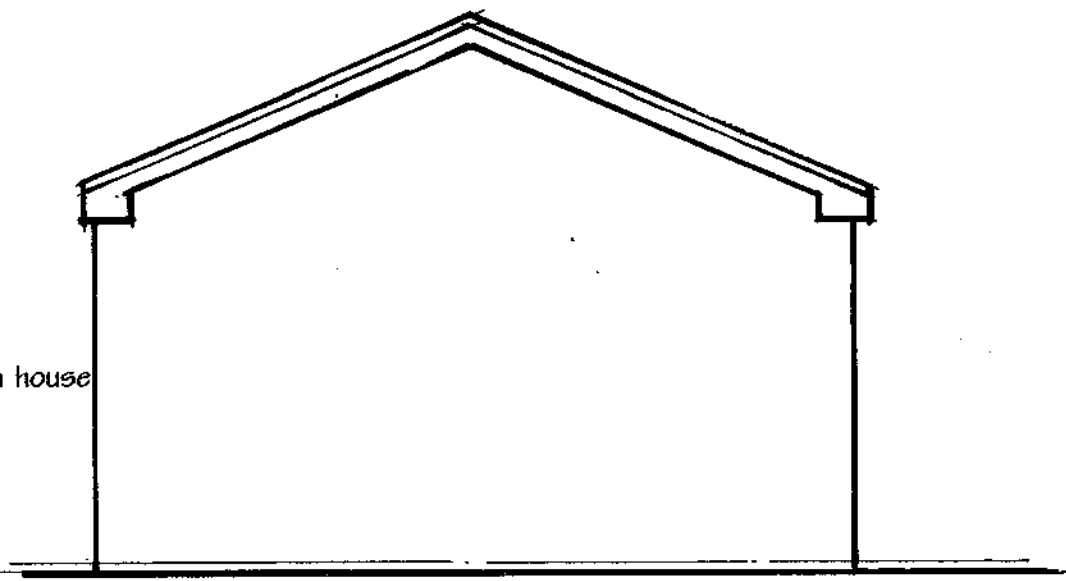

PROPOSED SIDE ELEVATIONS

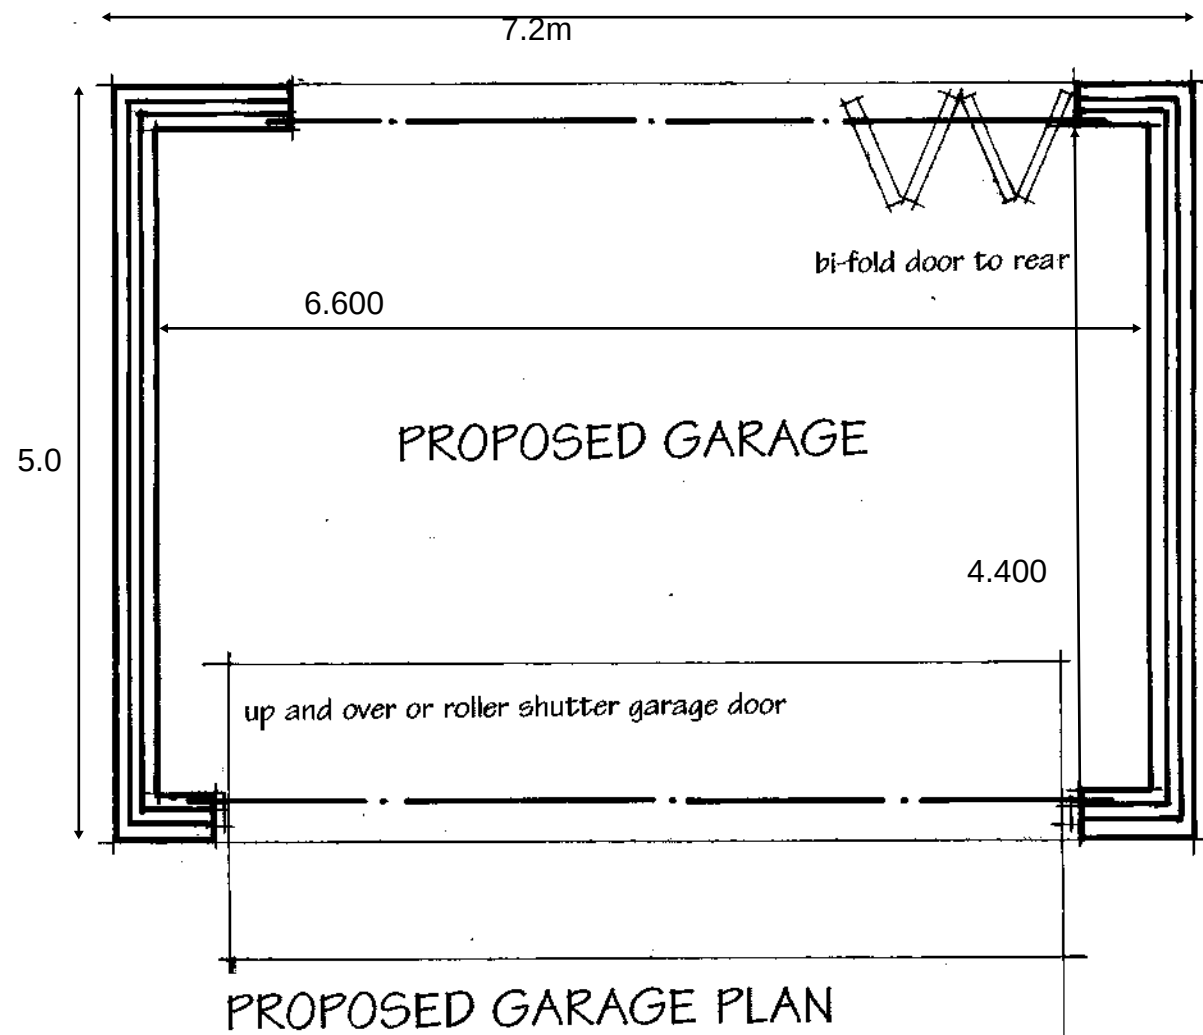

PROPOSED GARAGE PLAN

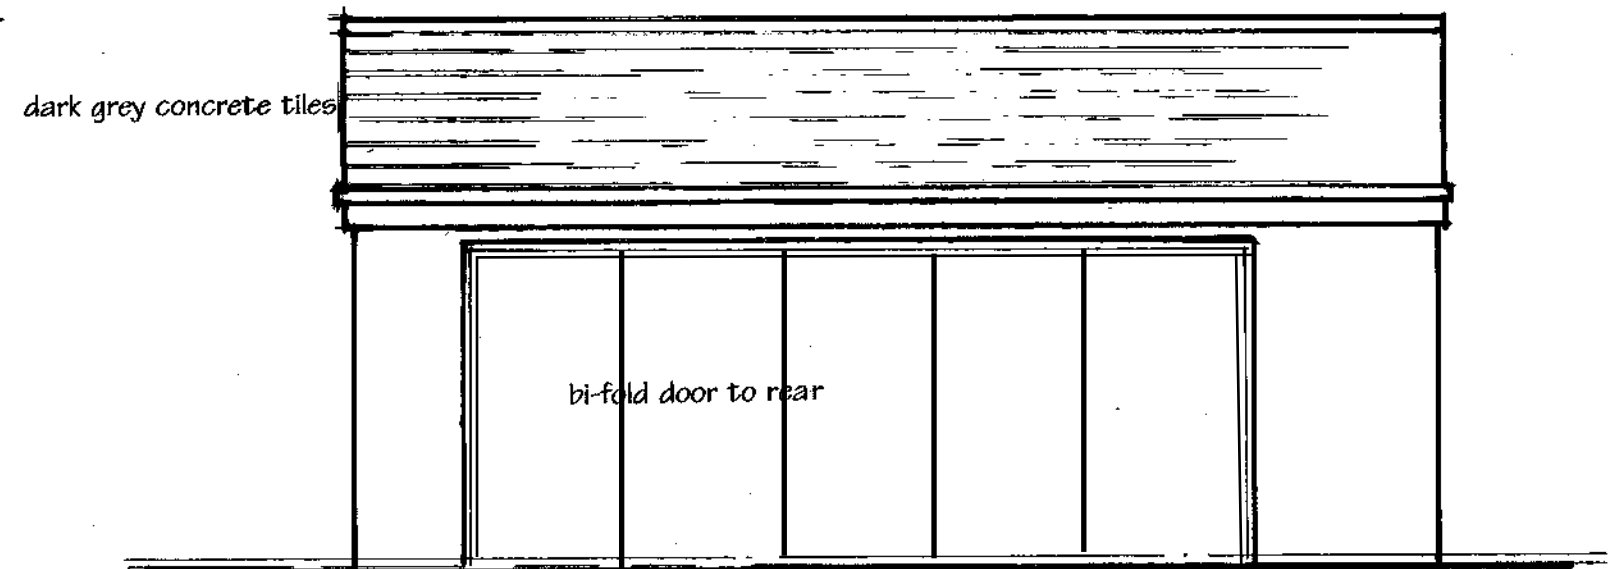

PROPOSED REAR ELEVATION