PAUL MATTHEWS ARCHITECTURAL Ltd

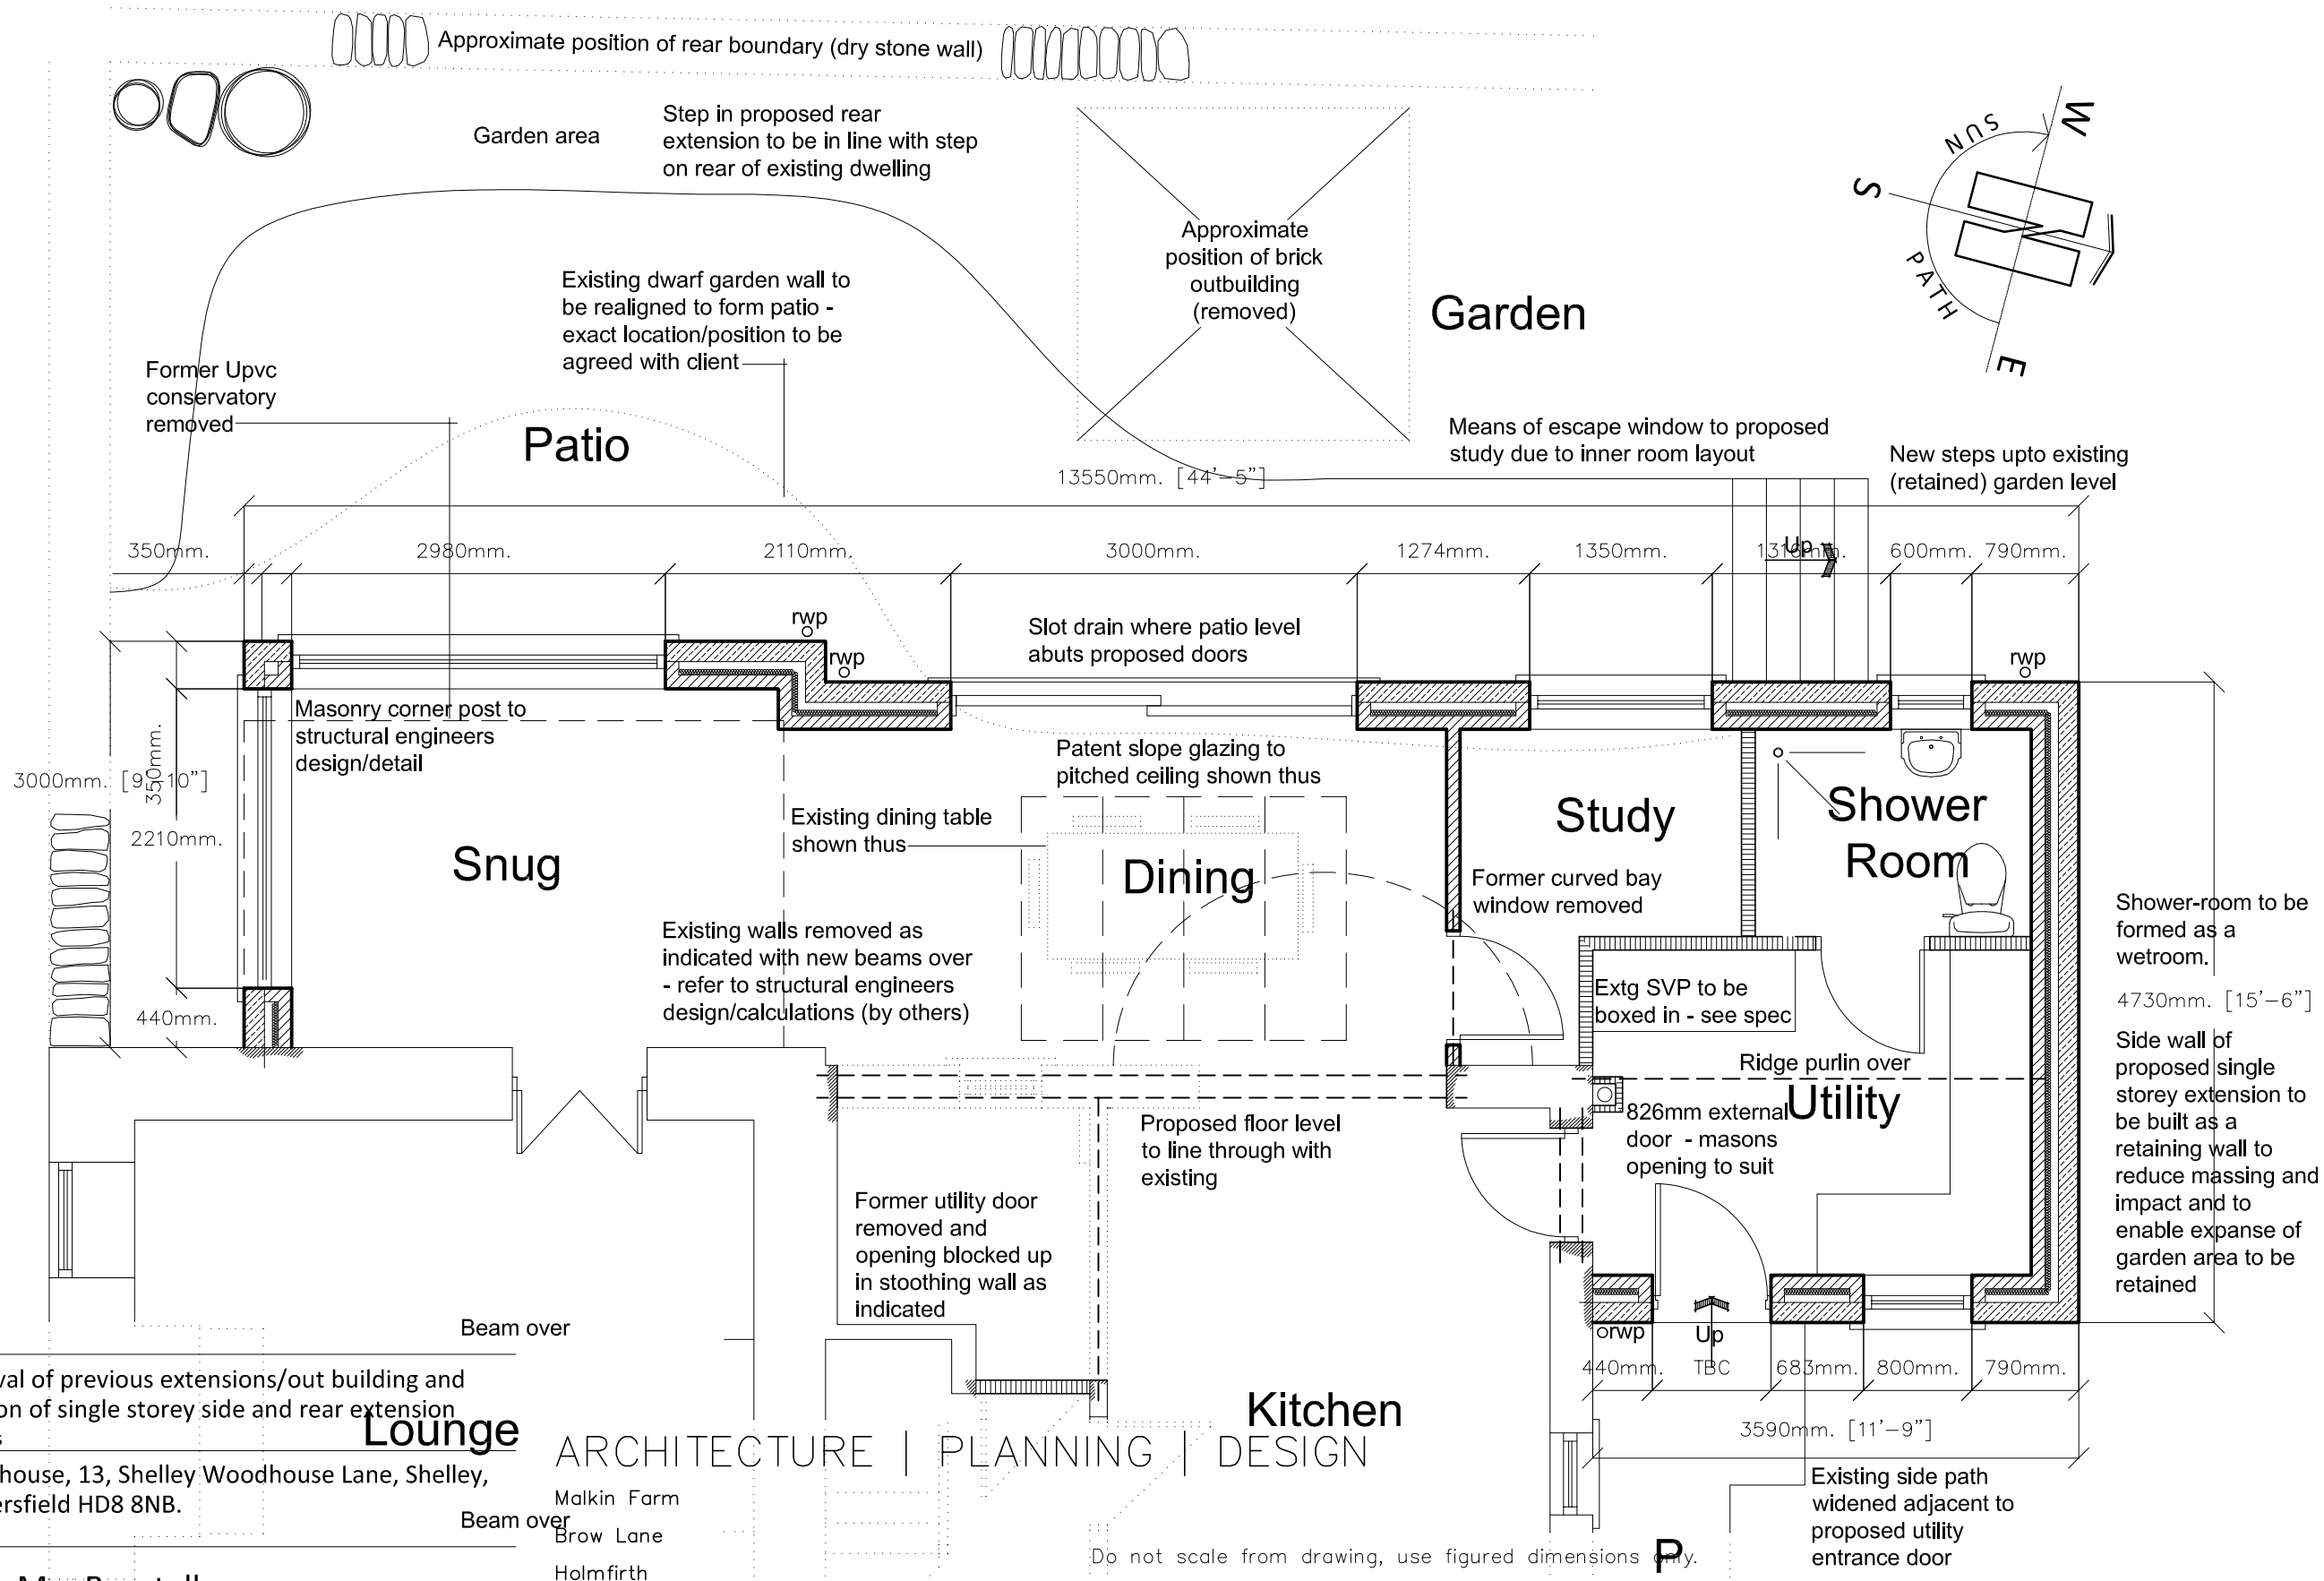

Project

Removal of previous extensions/out building and erection of single storey side and rear extension

Address

Woodhouse, 13, Shelley Woodhouse Lane, Shelley, Huddersfield HD8 8NB.

Client

Mr & Mrs Beastall

Drawing Title/Issue

Proposed Ground Floor Plan

scale	date	sheet size	dwg. no.
1:50	05/16	A3	15/343/05

ARCHITECTURE | PLANNING | DESIGN

Malkin Farm
Brow Lane
Holmfirth
HD9 2RJ
07946872499
paul@paulmatthewsarchitectural.co.uk
www.paulmatthewsarchitectural.co.uk

Do not scale from drawing, use figured dimensions only.

All dimensions must be checked and verified on site prior to commencement of works and architect to be notified of any discrepancies.

The copyright for these drawings remains the property of Paul MatthewsArchitectural Ltd. They must not be reproduced in any way without prior written consent from the originator (Paul MatthewsArchitecturalLtd).

Company Registration Number: 09898149 - Company Registered in England and Wales