


All dimensions to be verified on site.


Any discrepancies in printed drawings to be brought to w.d. Harley attention for clarification.

All variations to construction works carried out on site to be brought to our attention prior to carrying out work.

Scaled to **A3** paper size

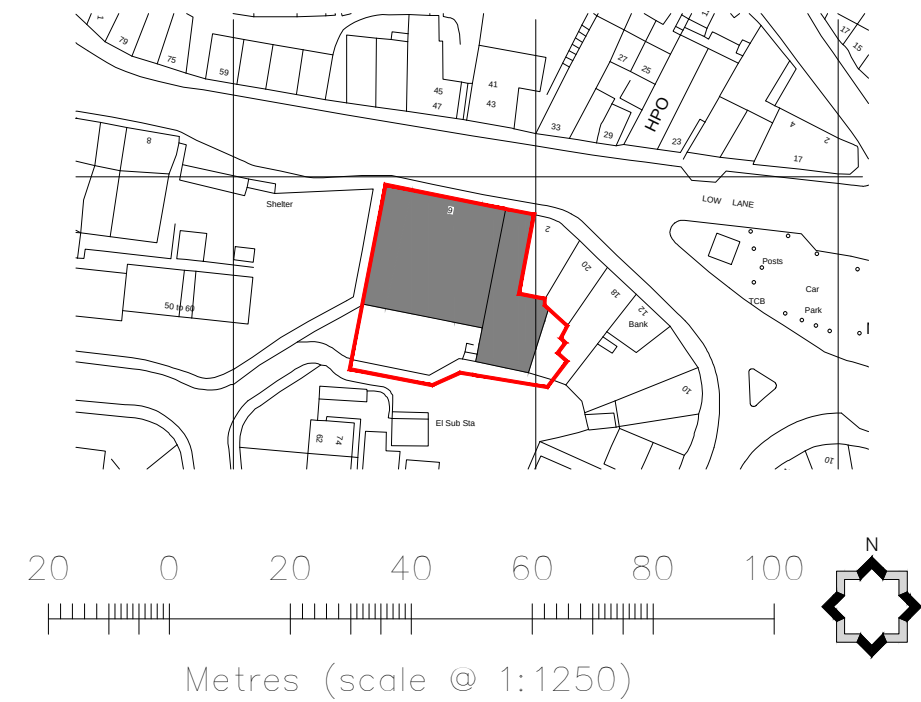

LOCATION PLAN
(Scale 1:1250)

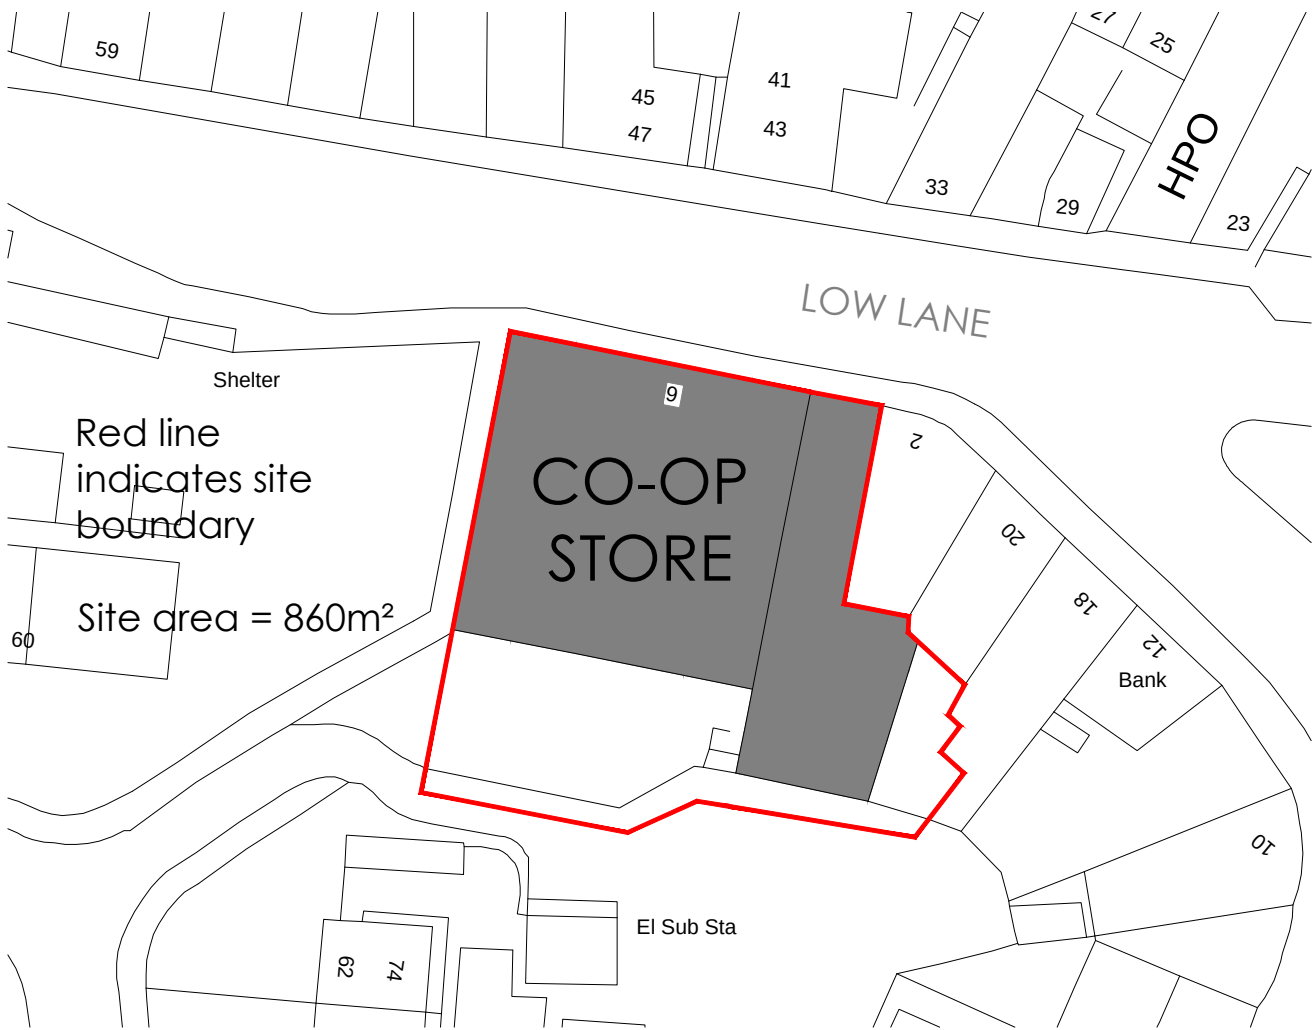

BLOCK PLAN
(Scale 1:500)

JOB TITLE:
CO-OPERATIVE FOOD STORE
6 LOW LANE
BIRSTALL BATLEY
WF17 9EY

DRAWING TITLE:
LOCATION PLAN
AND BLOCK PLAN

SCALE :	AS SHOWN	DATE :	JUN 2016
Drwn :	MB	Chkd :	DH

DWG No:	CO-17-37-100	REV
----------------	--------------	------------

WD Harley LTD
Ancaster Business Ctr
Cross Street, Callander, FK17 8EA
Tel: 01877 331708
www.wdharley.com