Notes	Rev	Description	Date	By

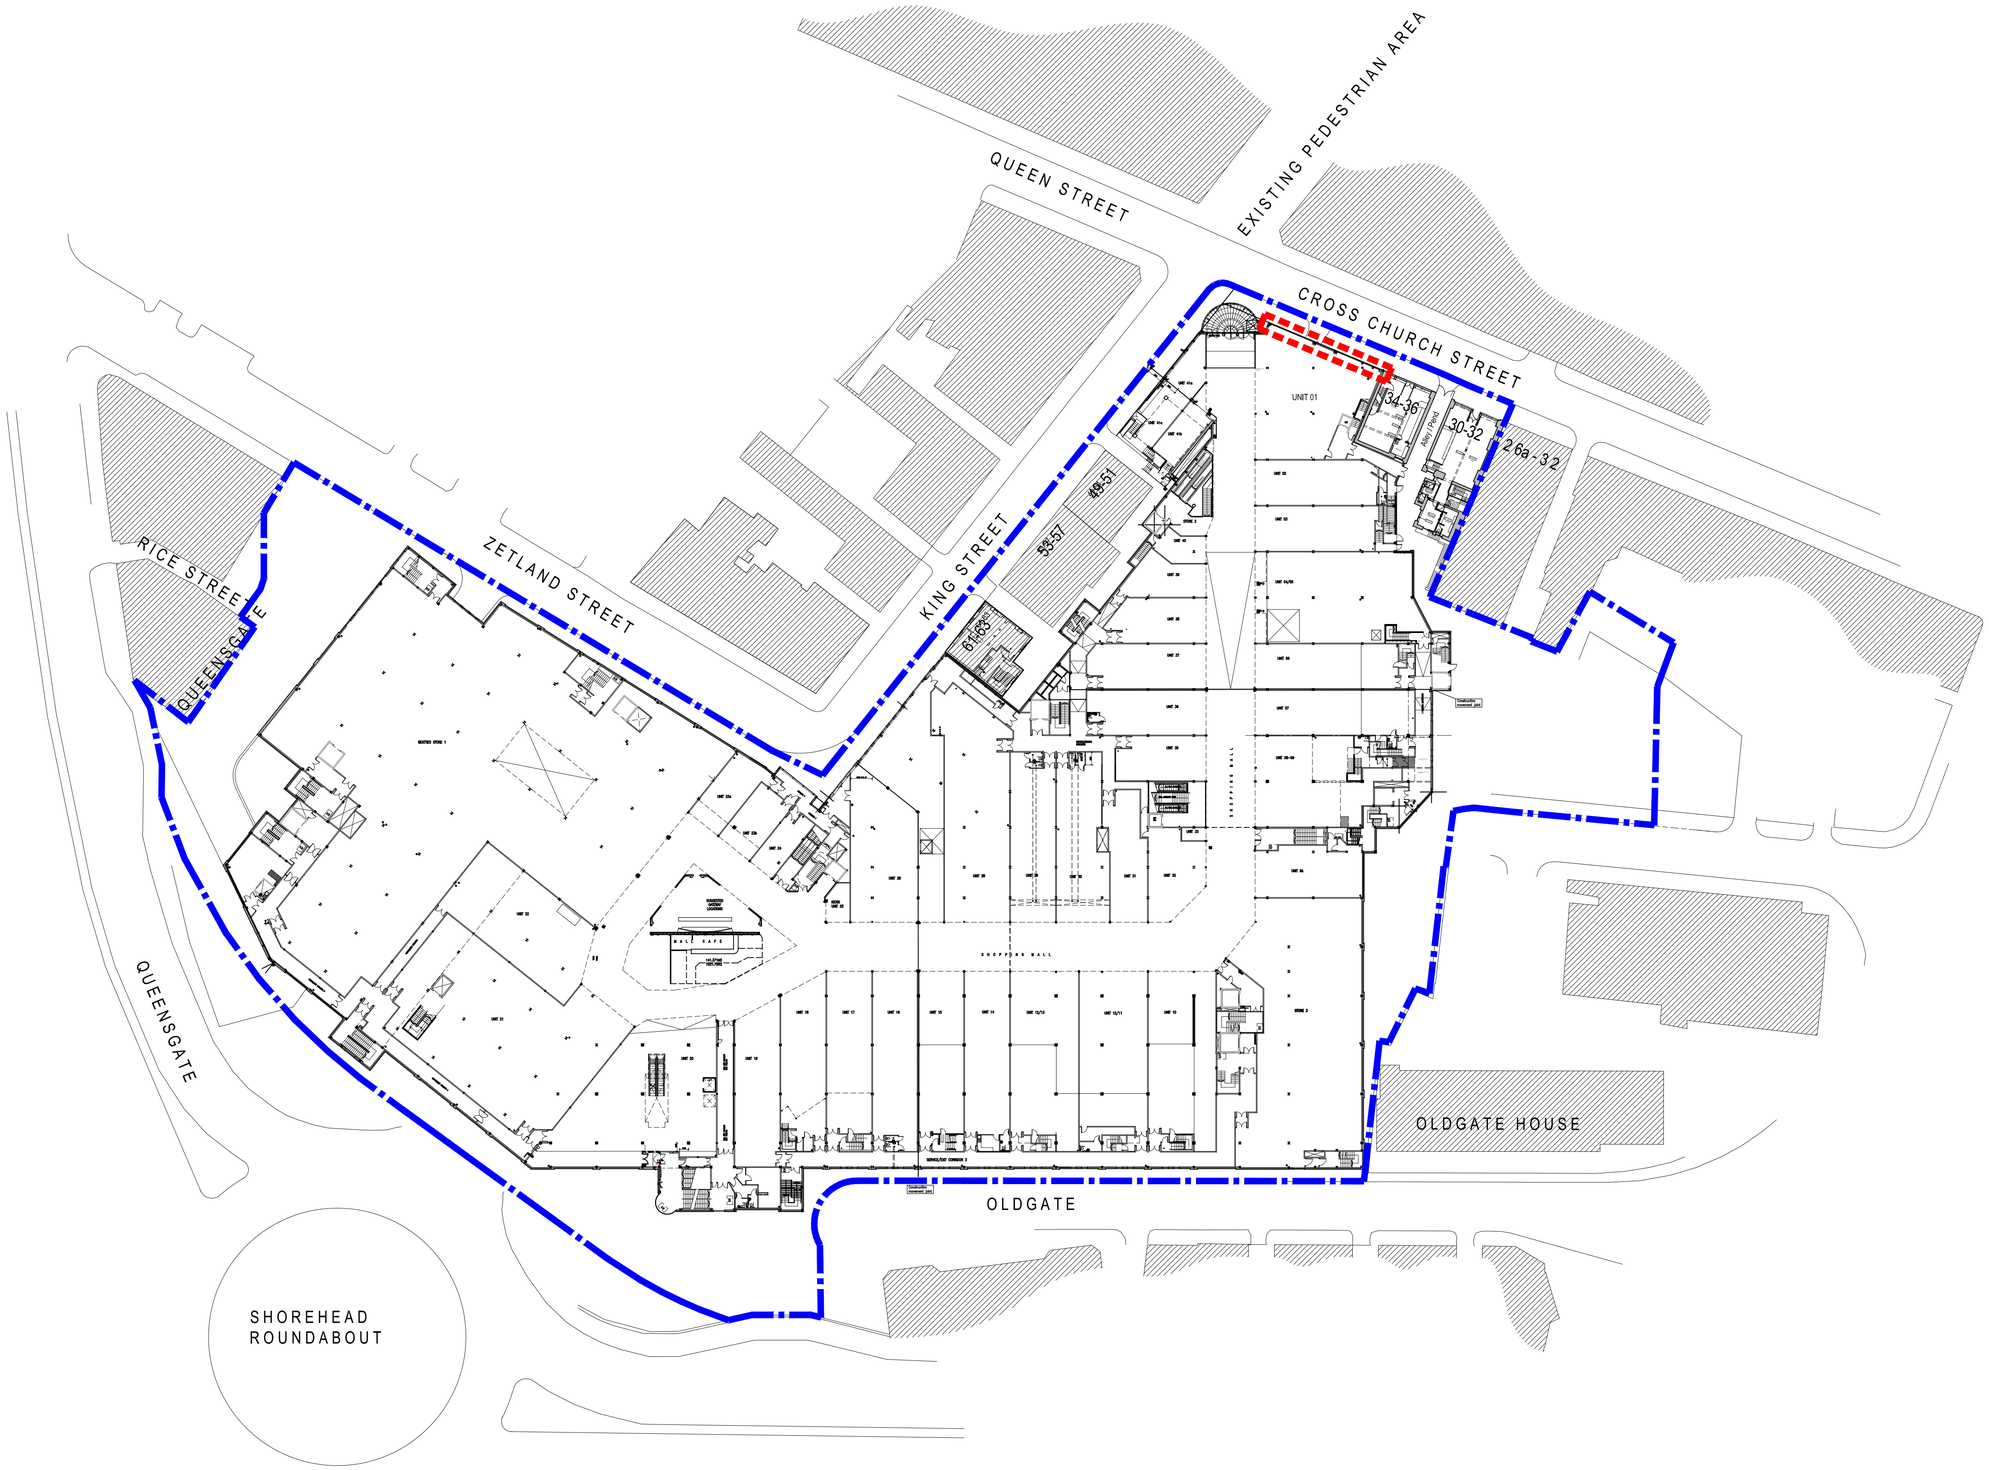

KEY

SITE AREA of UNIT 1 Extension (Level 3)

Kingsgate Shopping Centre: Land owned by WD Kingsgate Ltd

This drawing is copyright. All dimensions and details are to be verified on site. Any discrepancies are to be notified to the Architect prior to work commencing. Do not scale from drawings.

Content BLOCK PLAN
Client WD KINGSGATE LTD
Project UNIT 1 - CROSS CHURCH STREET ELEVATION IMPROVEMENTS

covellmatthews ARCHITECTS
6 Manor Place, Edinburgh, EH3 7DD
edinburgh@covellmatthews.co.uk
www.covellmatthews.co.uk
t:0131 226 3366

Date 30.06.16 Drawing Scale 1:500@ A1, 1:1000@A3
Paper size A1 Drawn by AF Checked GK
Project Code 846A Drawing No. PL-001 Revision -

PLANNING

N

1:500
0 5 10 15 20 25m